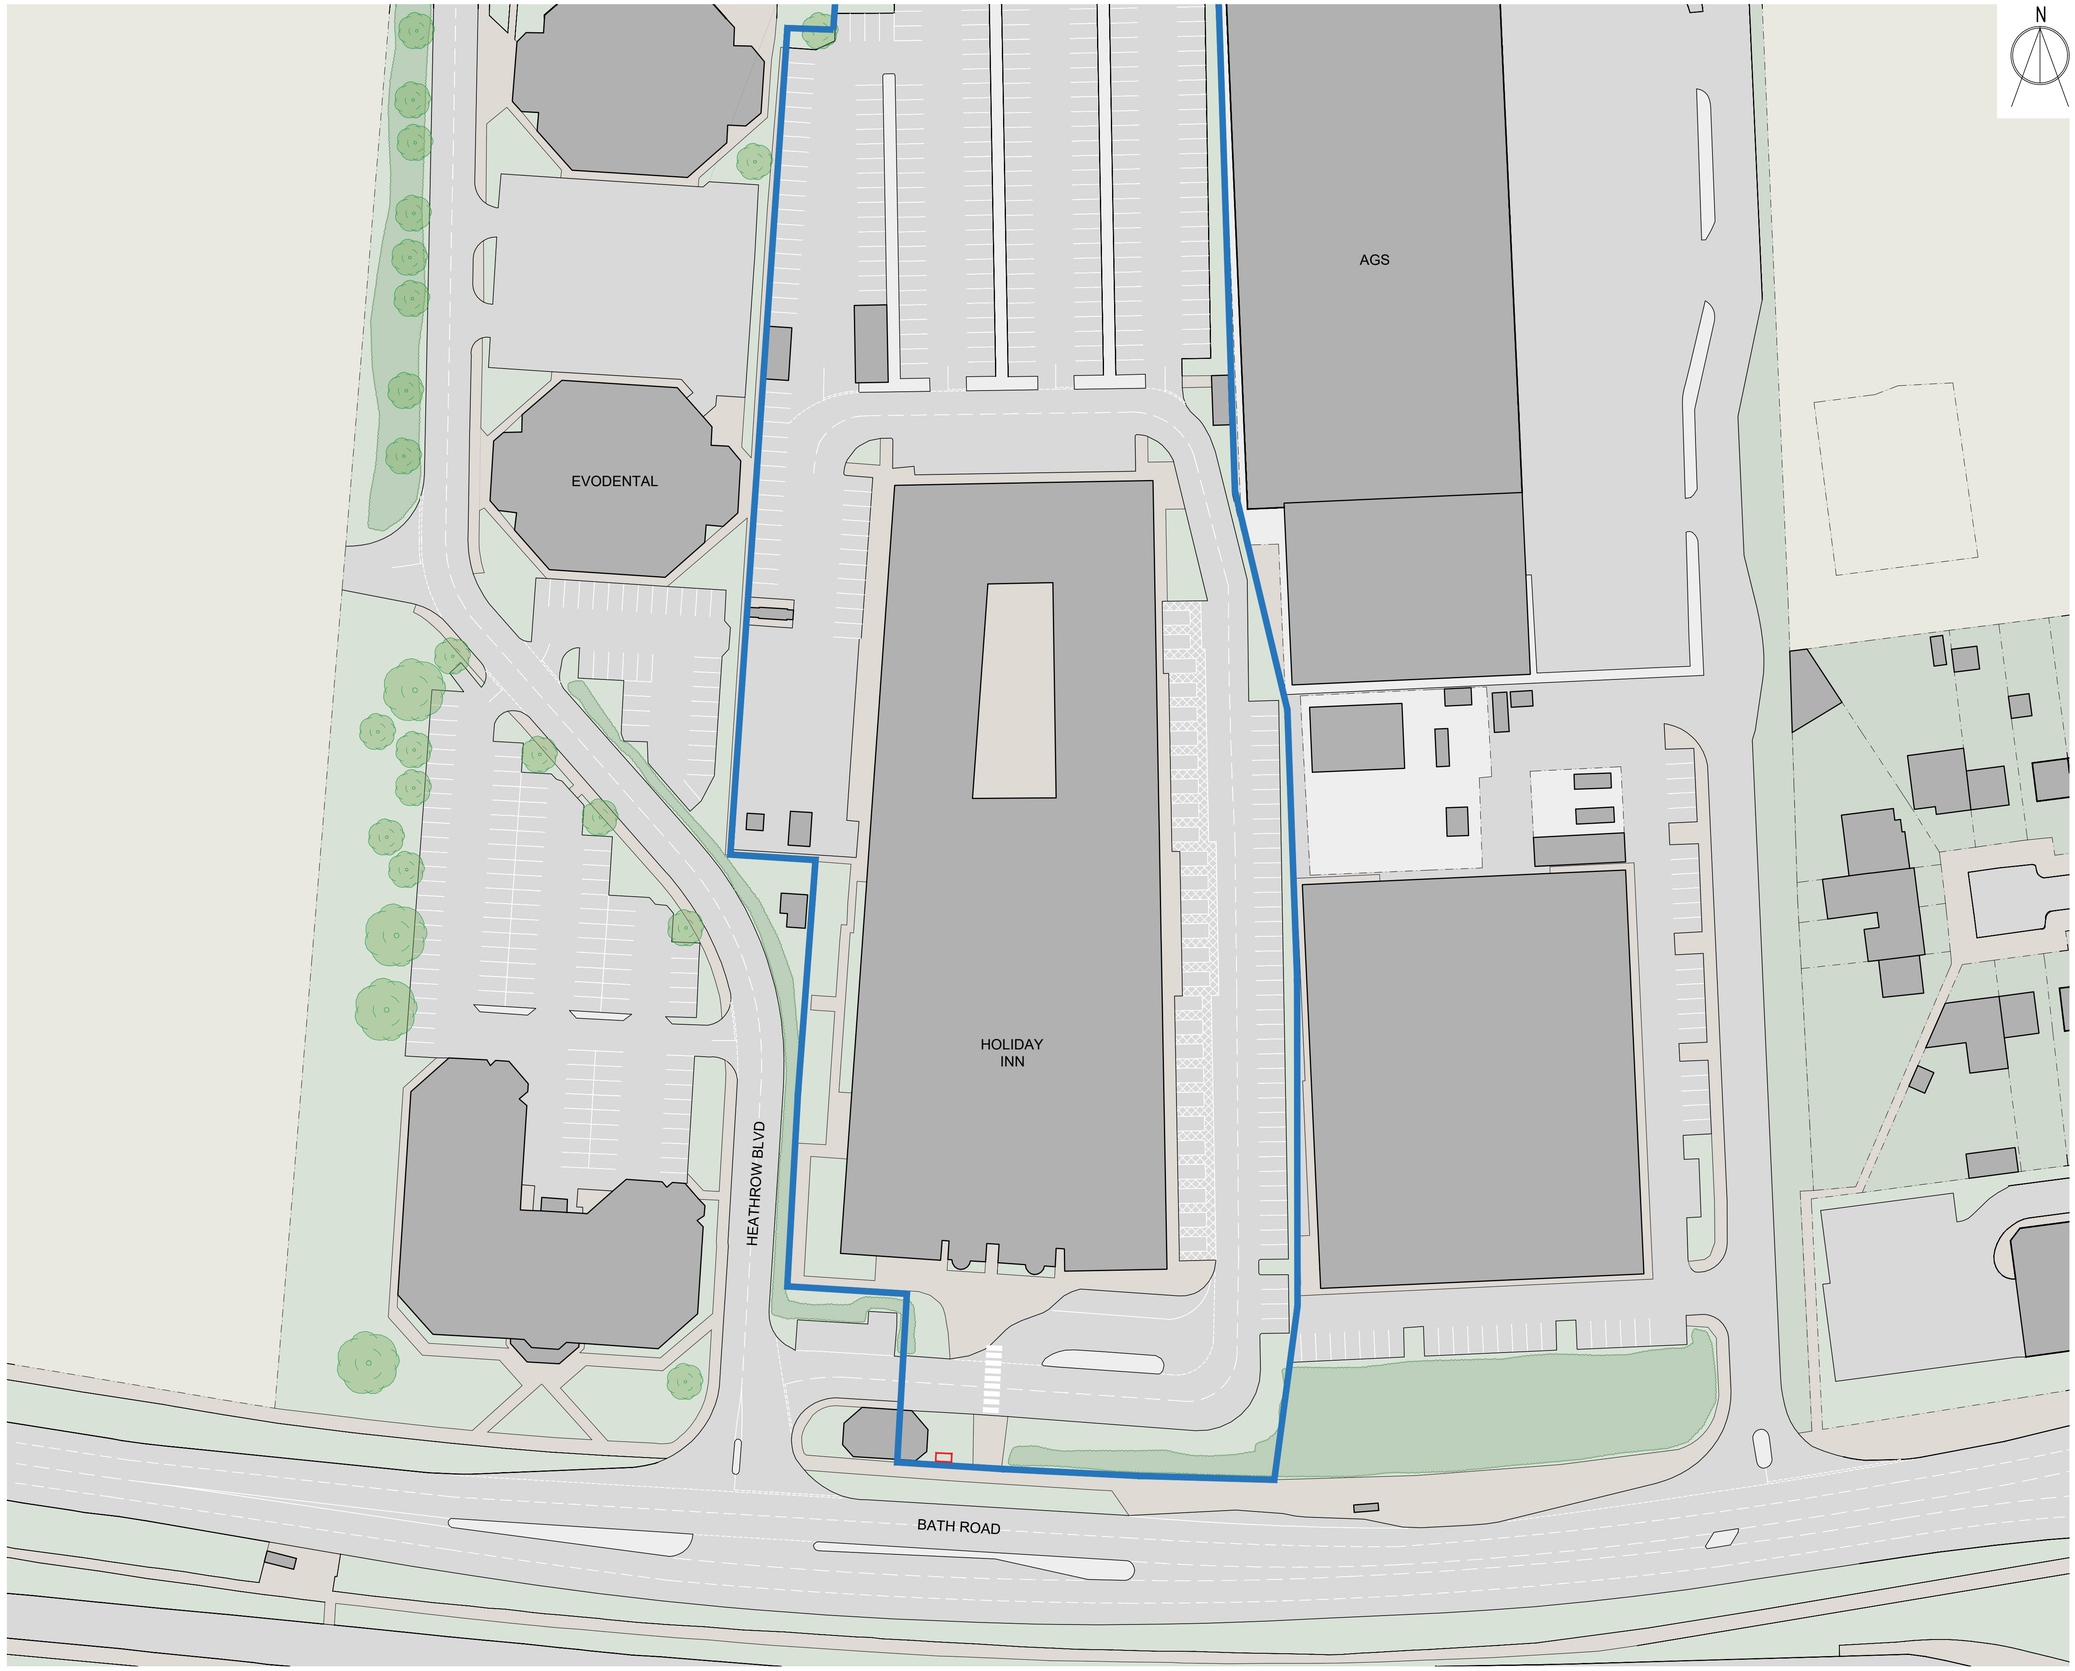


N

KEY

Ownership Boundary

Proposed Site Boundary - 3.5sqm

0 10 20 30 40 50

0.M 50.M

Revision	Description	Date

NB Architects NBDA

www.nbda-architects.co.uk Tel 01625 575550

Client AVIS BUDGET GROUP

Project HEATHROW AIRPORT
HOLIDAY INN

Drawing AVIS TOTEM SIGN
LOCATION PLAN

Drawing No. 2573-AV-001 Revision -

Scale 1:500 @ A1 Date 12.10.26 Drawn MW

This drawing is copyright of N.B.D.A. Ltd. and should not be reproduced without permission.
Dimensions should not be scaled off this drawing. All dimensions should be checked on site.

A1 Drawing