


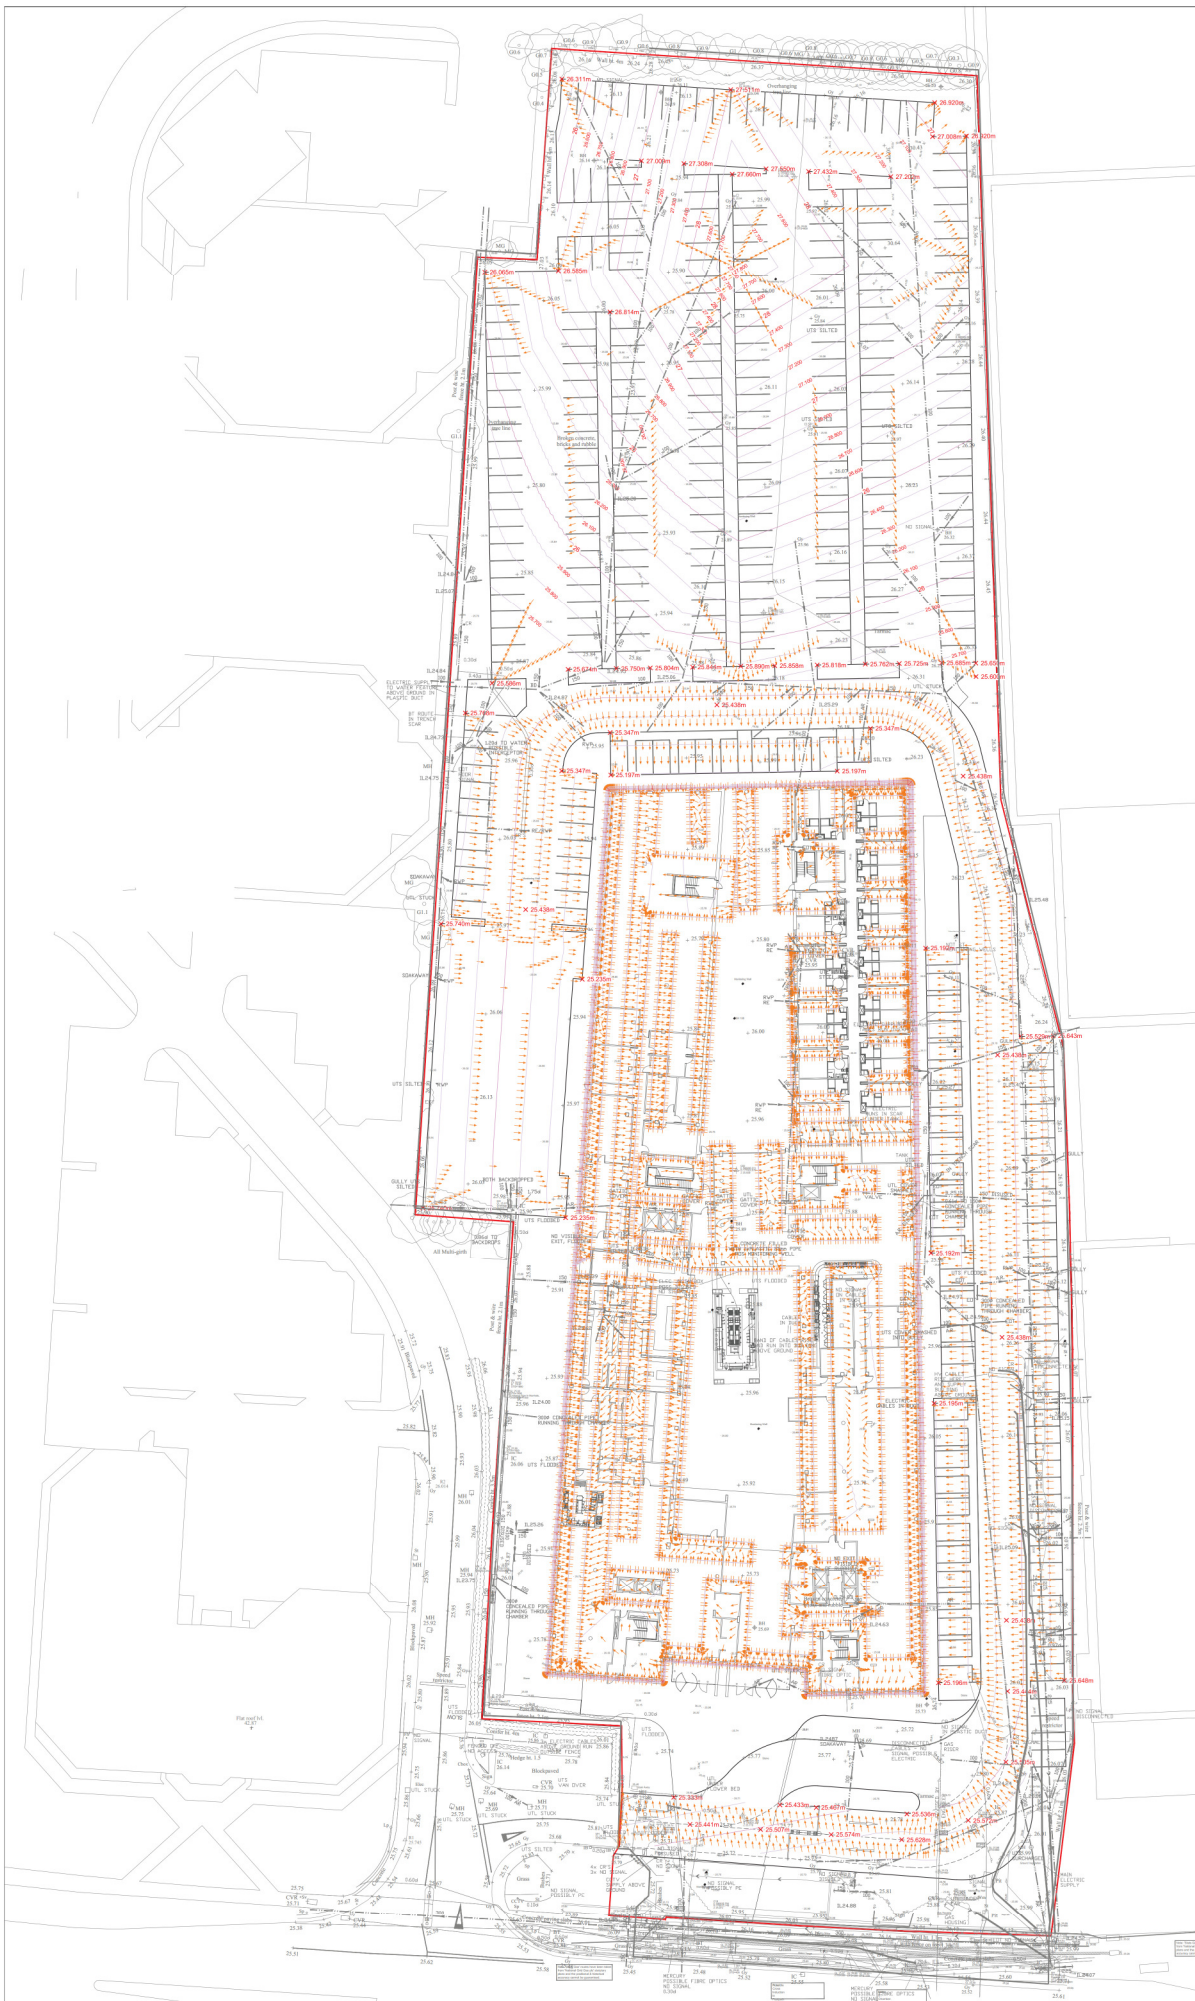

P1	ISSUED FOR INFORMATION	04.11.16	AWH
Rev	Amendment	Date	By

TAYLOR+BOYD
Consulting Structural and Civil Engineers
www.taylor-boyd.co.uk

Surfpass: (028) 9566 7951 Derry: (028) 7126 7115

Project:
**HOTEL DEVELOPMENT AT
BATH ROAD, HEATHROW**

Draw Name:
**PROPOSED FORMATION
LEVELS LAYOUT**

Client/Author:
McALEER & RUSHE / WHITE INK

Scale: 1:250 @ A0	Date: 17.10.2016	Drawn: JM	Checked: AWH
Drawing No: 11520-TB-XX-00-55-DR-CDR-0005			Rev: p1