



NOTES

- H3G & EE GPS NODE AT 24.0m MEAN I.D. No. 442974 MOUNTED TO 0.5m 60.3Ø POLE FITTED TO POLE VIA BRACKETS
- H3G & EE 1No. SHF 0.3m HP DISH AT 23.5m BEARING 248° E.T.N. I.D. No. 407262
- H3G & EE 3No. HUAWEI AOC4518Rv06 ANTENNAS AT 23.0m BEARINGS 7° 103° & 240° E.T.N. I.D. No. 442960, 442961 & 442962 ON 76.1Ø POLES & PARALLEL STAND-OFF BRACKETS
- H3G & EE 3No. COMMSCOPE CV65BSX-M ANTENNAS AT 23.0m BEARINGS 5°, 105° & 237° E.T.N. I.D. No. 323023, 323024 & 323025
- H3G & EE 3No. 5258 RRU's I.D. No. 442971, 442972 & 442973 AND 3No. 3262 RRU's I.D. No. 442964, 442965 & 442967 INSTALLED ON SUPPORT POLES FITTED TO HEADFRAME
- H3G & EE 3No. BOB's I.D. No. 442968, 442969 & 442970 INSTALLED ON SUPPORT POLES FITTED TO HEADFRAME
- H3G & EE 1No. SHF 0.3m HP DISH AT 23.0m BEARING 218° E.T.N. I.D. No. 38632

24.0m
23.5m
23.0m
TOP OF STRUCTURE 22.5m

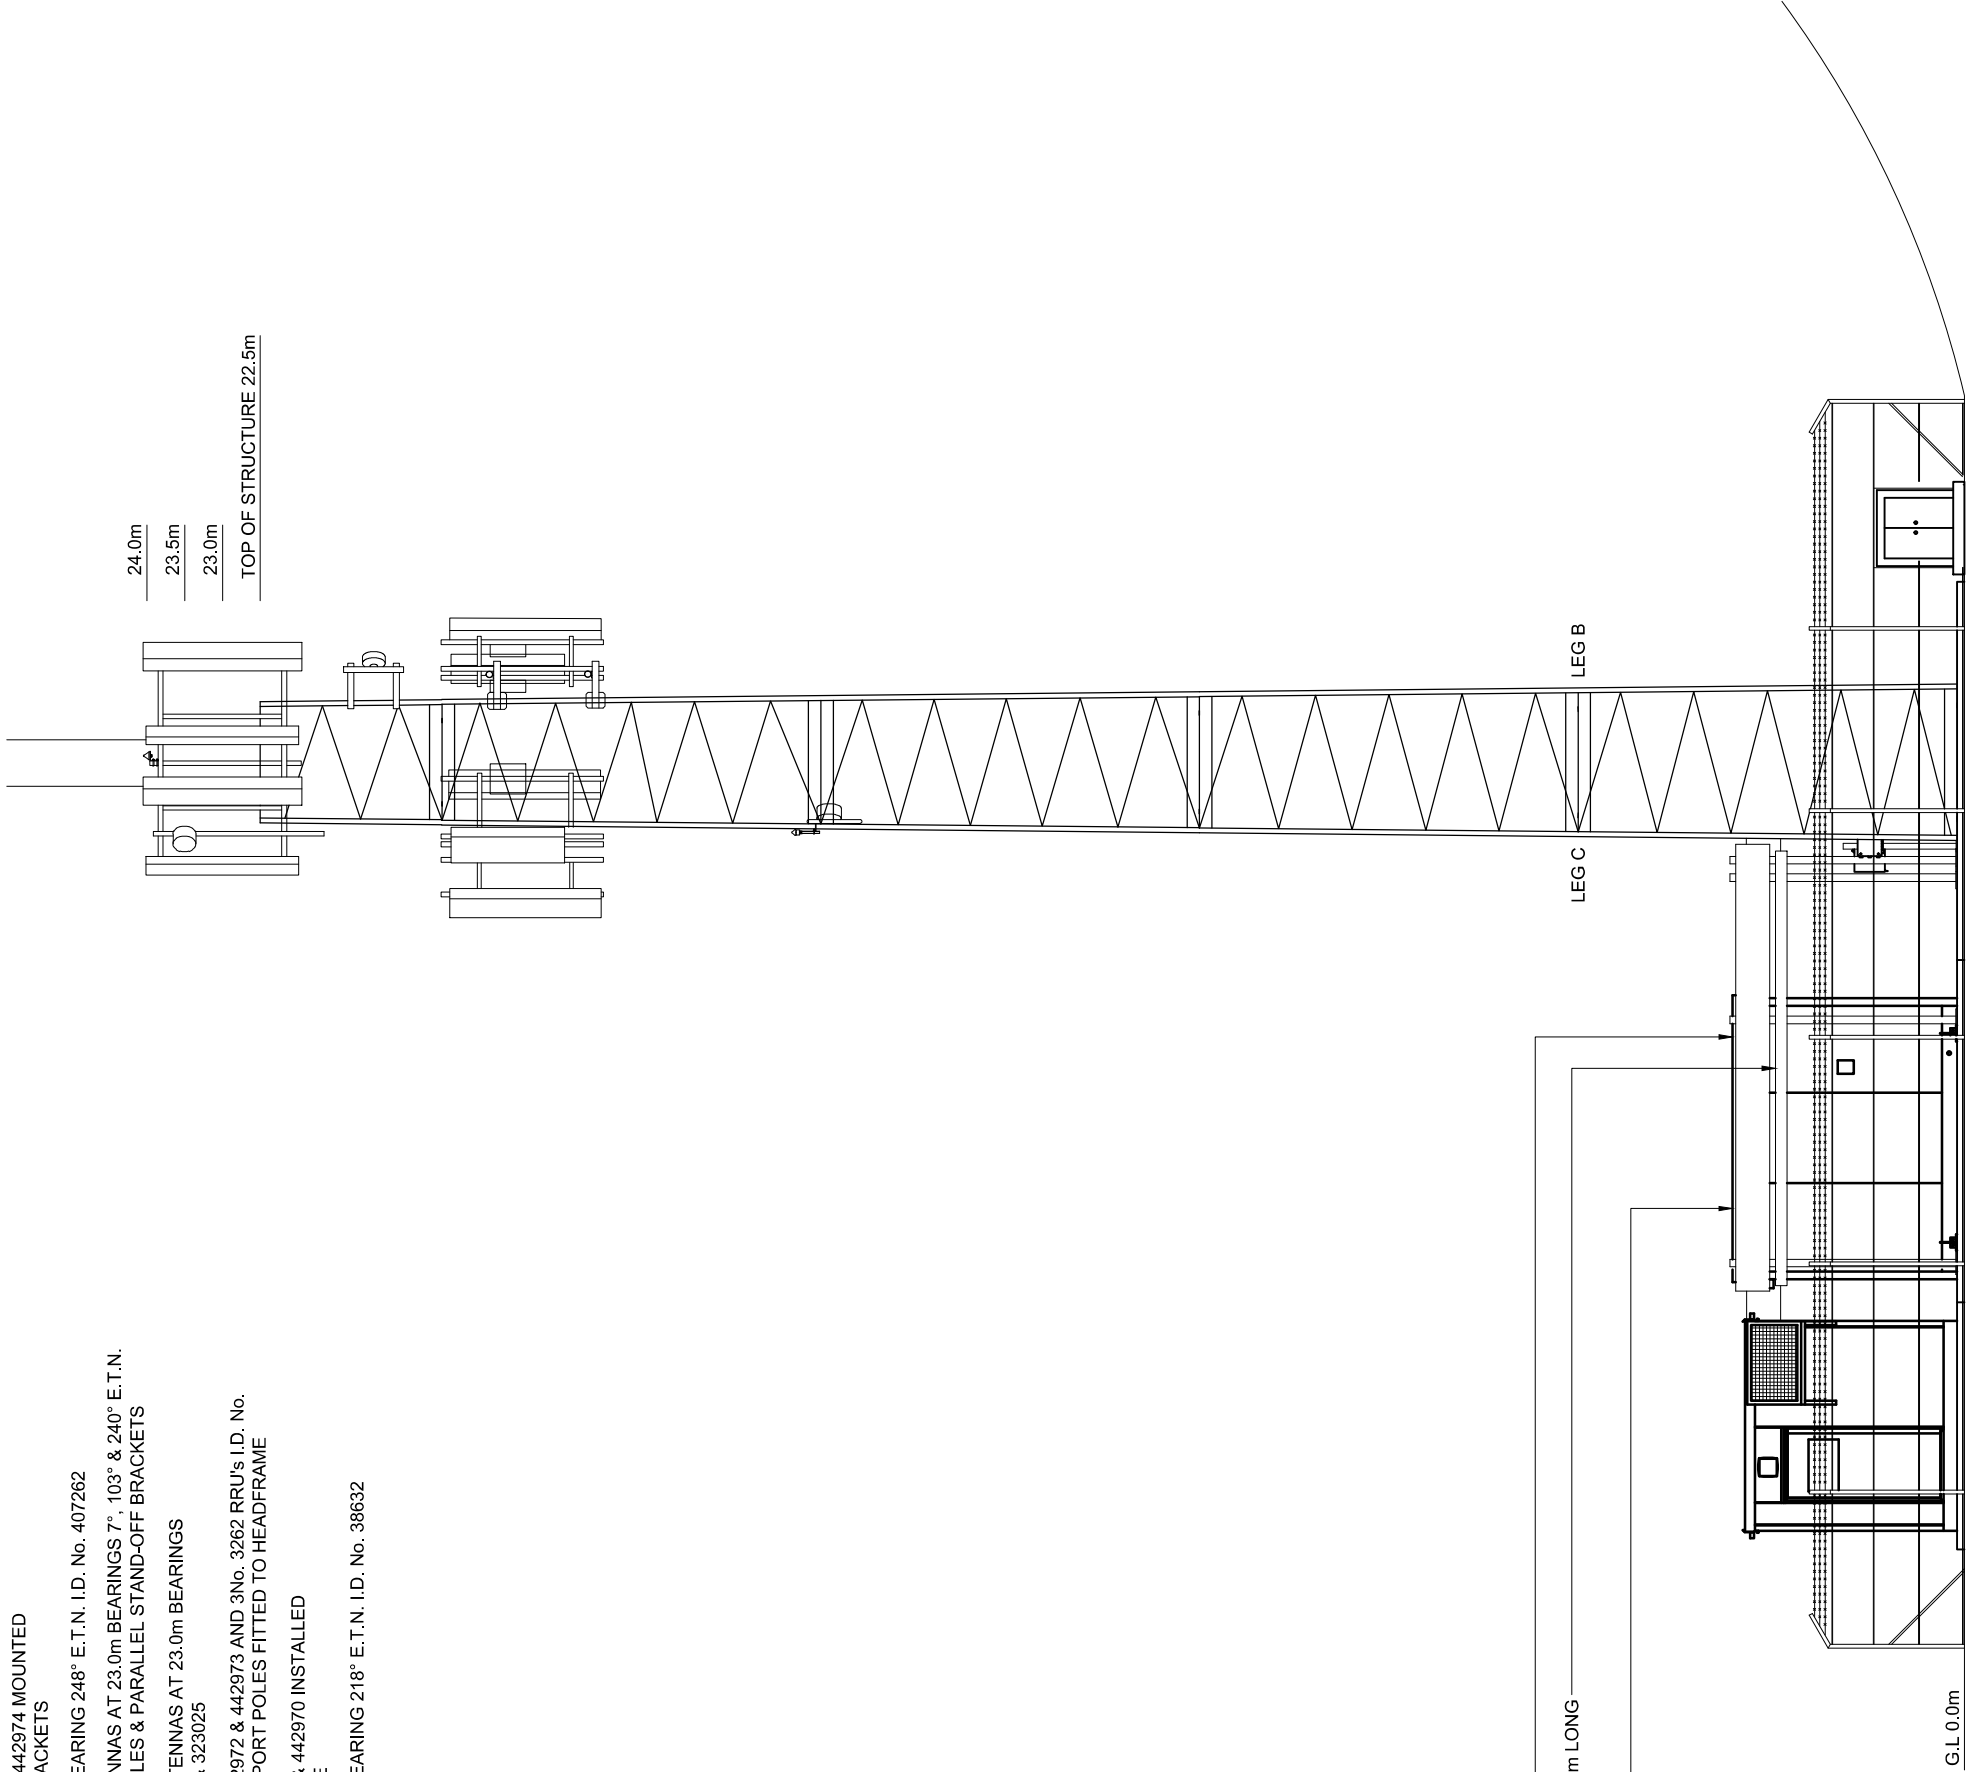

- H3G & EE 3No. BOB's WITH-IN CABIN 1 EE
- H3G & EE 3No. HYBRID FIBRE CABLES ON 5.8m LONG 150 WIDE CABLE TRAY FITTED ON POSTS
- CABIN 1 EE

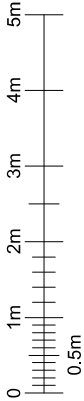

PROJECT No. 221792	
CELL No. HGN045	
PROJ No. 221792	14/07/21HFQ.LBG
24 MAJOR AMEND	
PROJ No. 221792	31/03/21HFQ.LBG
23 MINOR AMEND	
PROJ No. 234820	04/03/21TCS.LBG
22 MASTER UPDATE	
PROJ No. N/A	18/02/21MCD.MCD
21 WAYLEAVE UPDATE	
PROJ No. 221792	01/02/21HFQ.LBG
20 MINOR AMEND	
ISS	REVISION DATE DRN/APP



CELLNEX UK
R+, 4TH FLOOR, 2 BLA GRAVE STREET, READING, RG1 1AZ
Tel: 020 4526 8553

SITE No. 1490106
CHERRY LANE CEMETERY
SHEPISTON LANE
WEST DRAYTON
HILLINGDON
GREATER LONDON 3
UB7 9DL

NGR TQ 07950 79055
OS GRID 507950 179055

TITLE
SITE ELEVATION
EXISTING

SCALE 1:100
DRAWN IM 27/05/11
APPROVED LBG 14/07/21

DRG No. Sheet 1 of 1 Rev
1490106-06-002 -MD024 24