



©2020 Cellnex
All rights reserved. No part of this publication may be reproduced, stored in a retrieval system or transmitted in any form or by any means (Electronic, Mechanical, Photocopying, Recording or otherwise), without the prior written consent of the Company.

NOTES

BASED UPON ORDNANCE
SURVEY DIGITAL DATA
WITH THE PERMISSION OF
THE CONTROLLER OF HER
MAJESTY'S STATIONARY
OFFICE, © CROWN
COPYRIGHT. LICENCE NO.
100038864

O.S. LANDRANGER MAP
No. 176

	PROJ No			
	PROJ No			
3	PROJ No 221792 REVISED LOCATION PLAN	17/02/21	TCS	LBG
2	PROJ No N/A MASTER UPDATE	15/07/14	JF	JH
1	PROJ No NA FIRST ISSUE	20/03/14	AQ	SH
ISS	REVISION	DATE	DRN	APP



Crawley Court, Winchester, Hampshire, SO21 2QA
Tel. 01962 823434, Fax. 01962 822378

SITE No 1490106
CHERRY LANE CEMETERY
SHEPISTON LANE
WEST DRAYTON
HILLINGDON
GREATER LONDON 3
UB7 9DL

NGR TQ 07950 79055

OS GRID 507950 179055

TITLE
LOCATION PLAN


SCALE SEE DRAWING

DRAWN AT 11/05/09


APPROVED LBG 17/02/21

DRG No. Sheet 1 of 1 Rev

1490106-00-004-ML003 3

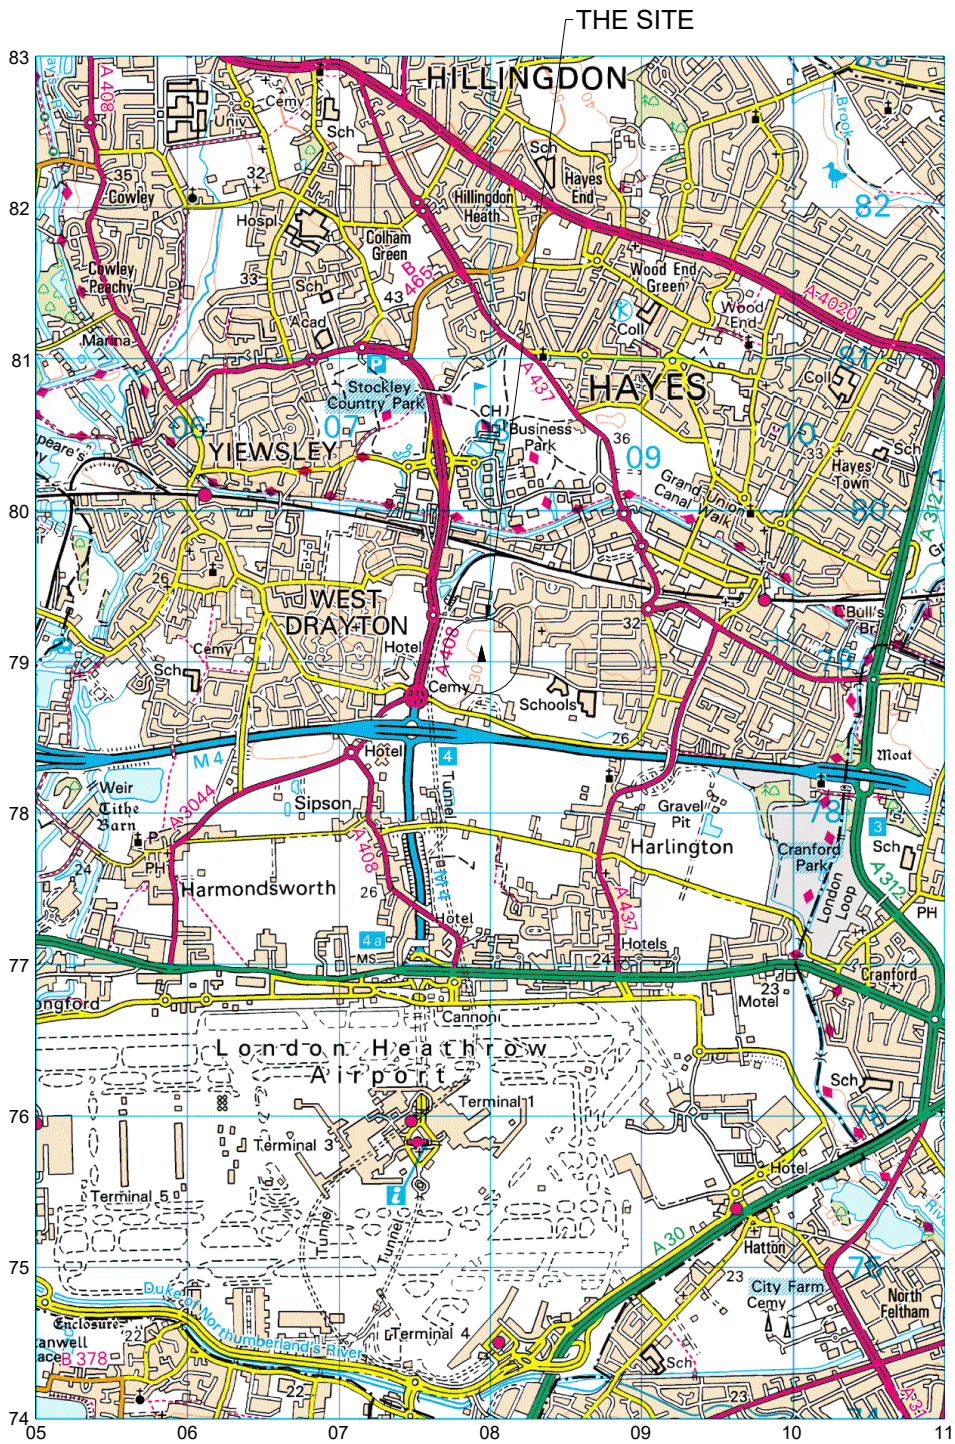

LOCATION PLAN
SCALE 1:50,000

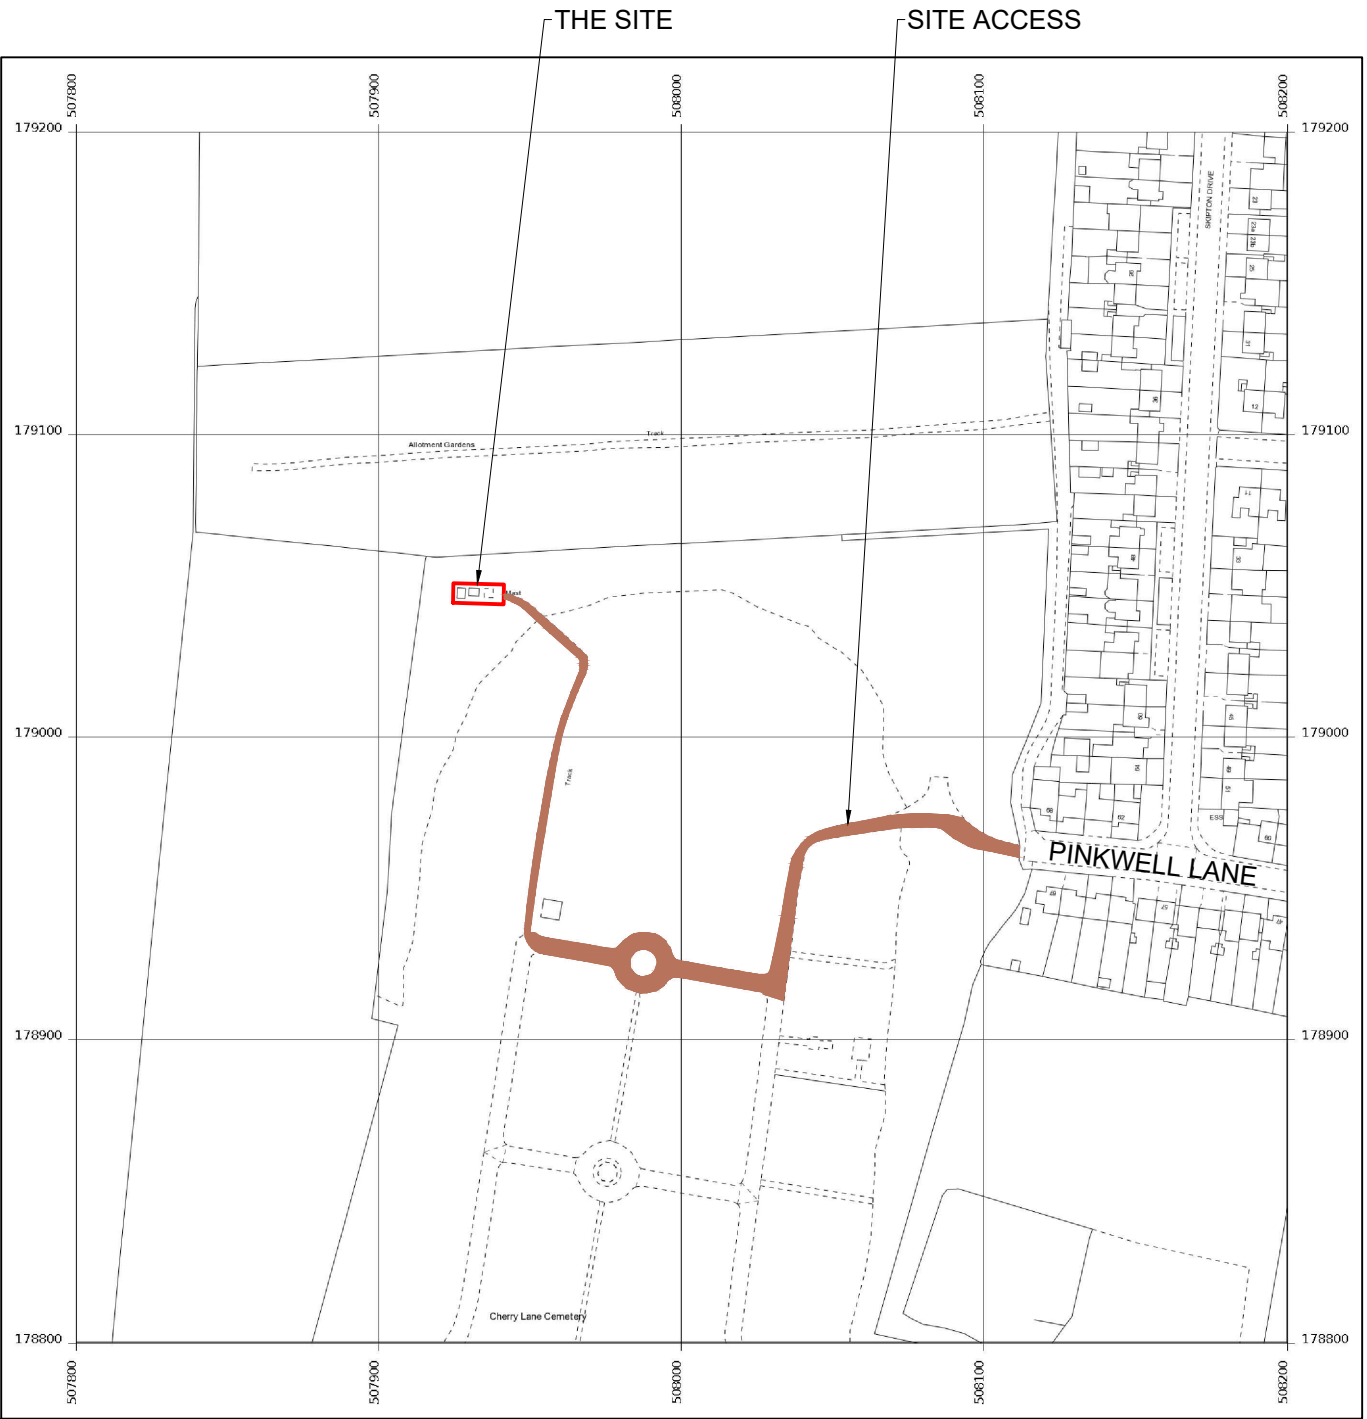

LOCATION PLAN
SCALE 1:2500