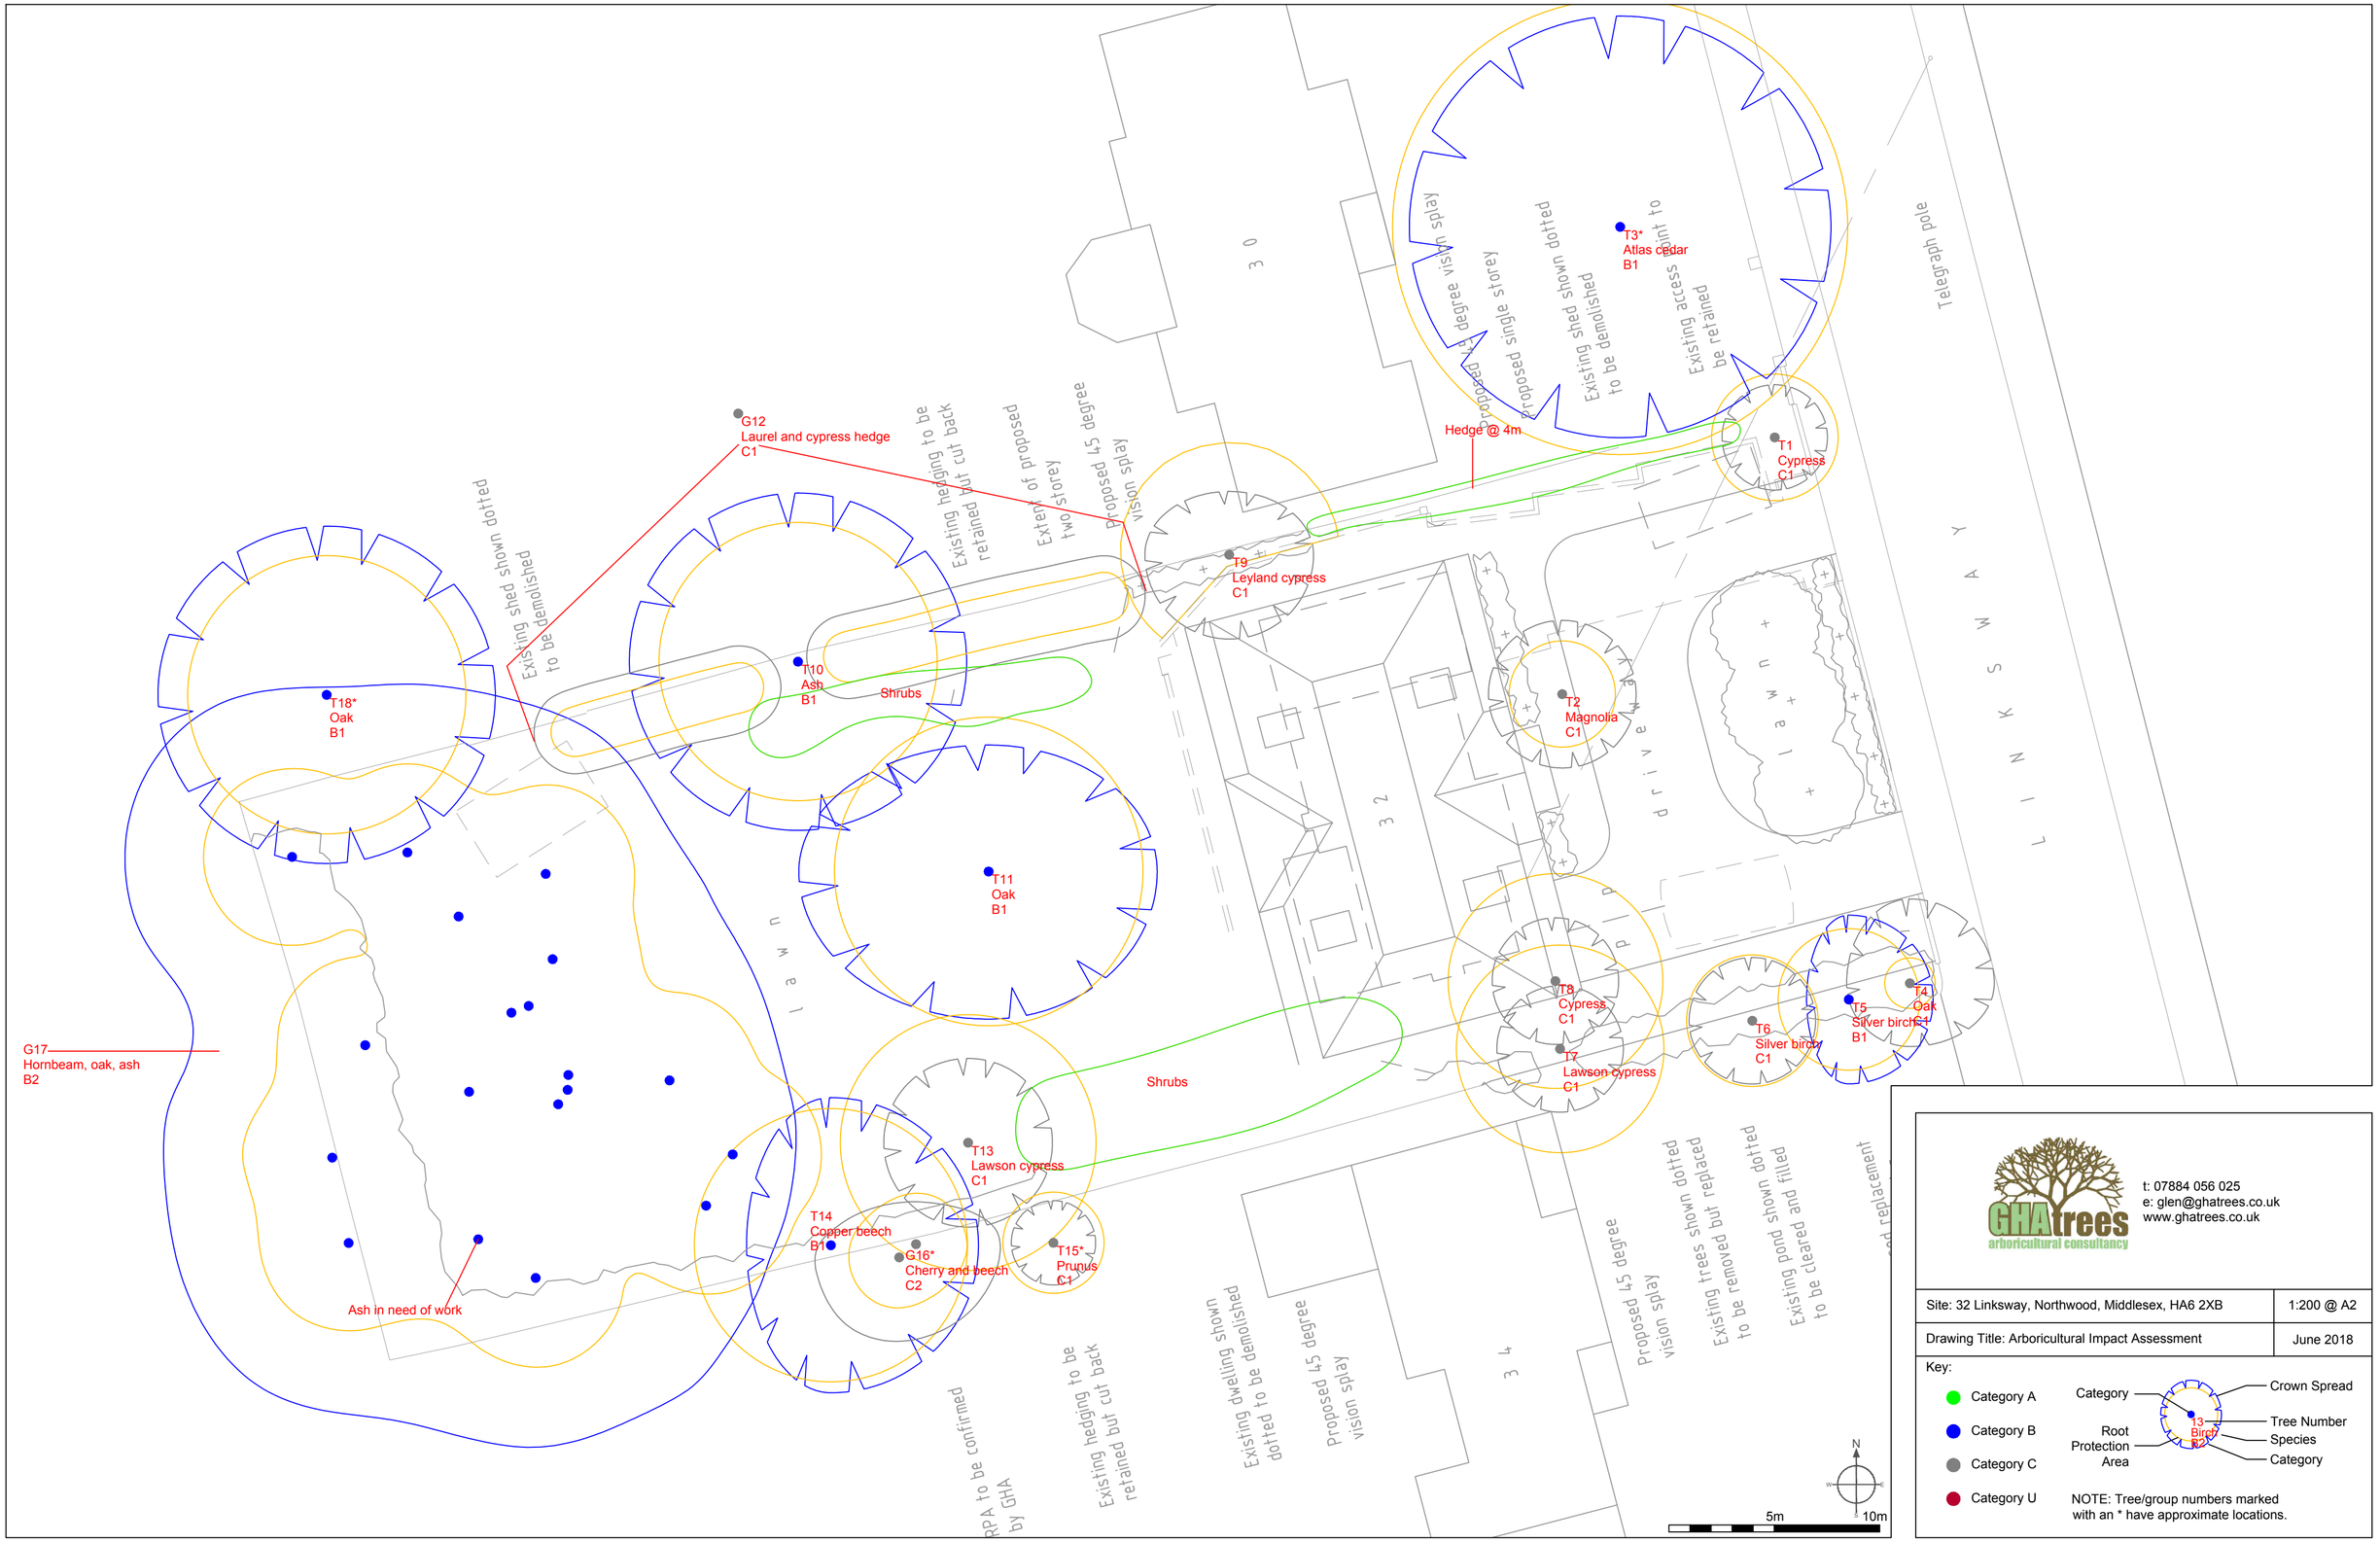

GHAtrees arboricultural consultancy

t: 07884 056 025
e: glen@ghatrees.co.uk
www.ghatrees.co.uk

Site: 32 Linksway, Northwood, Middlesex, HA6 2XB	1:200 @ A2
Drawing Title: Arboricultural Impact Assessment	June 2018

Key:

- Category A
- Category B
- Category C
- Category U

Category — Crown Spread
Root Protection Area — Tree Number
Species
Category

NOTE: Tree/group numbers marked with an * have approximate locations.