
© Copyright Dusek Design Associates Ltd

LAND AT 32 LINKSWAY, NORTHWOOD, MIDDLESEX, HA6 2XB

21/01/2022

DRAWING NO 1278/P/4A

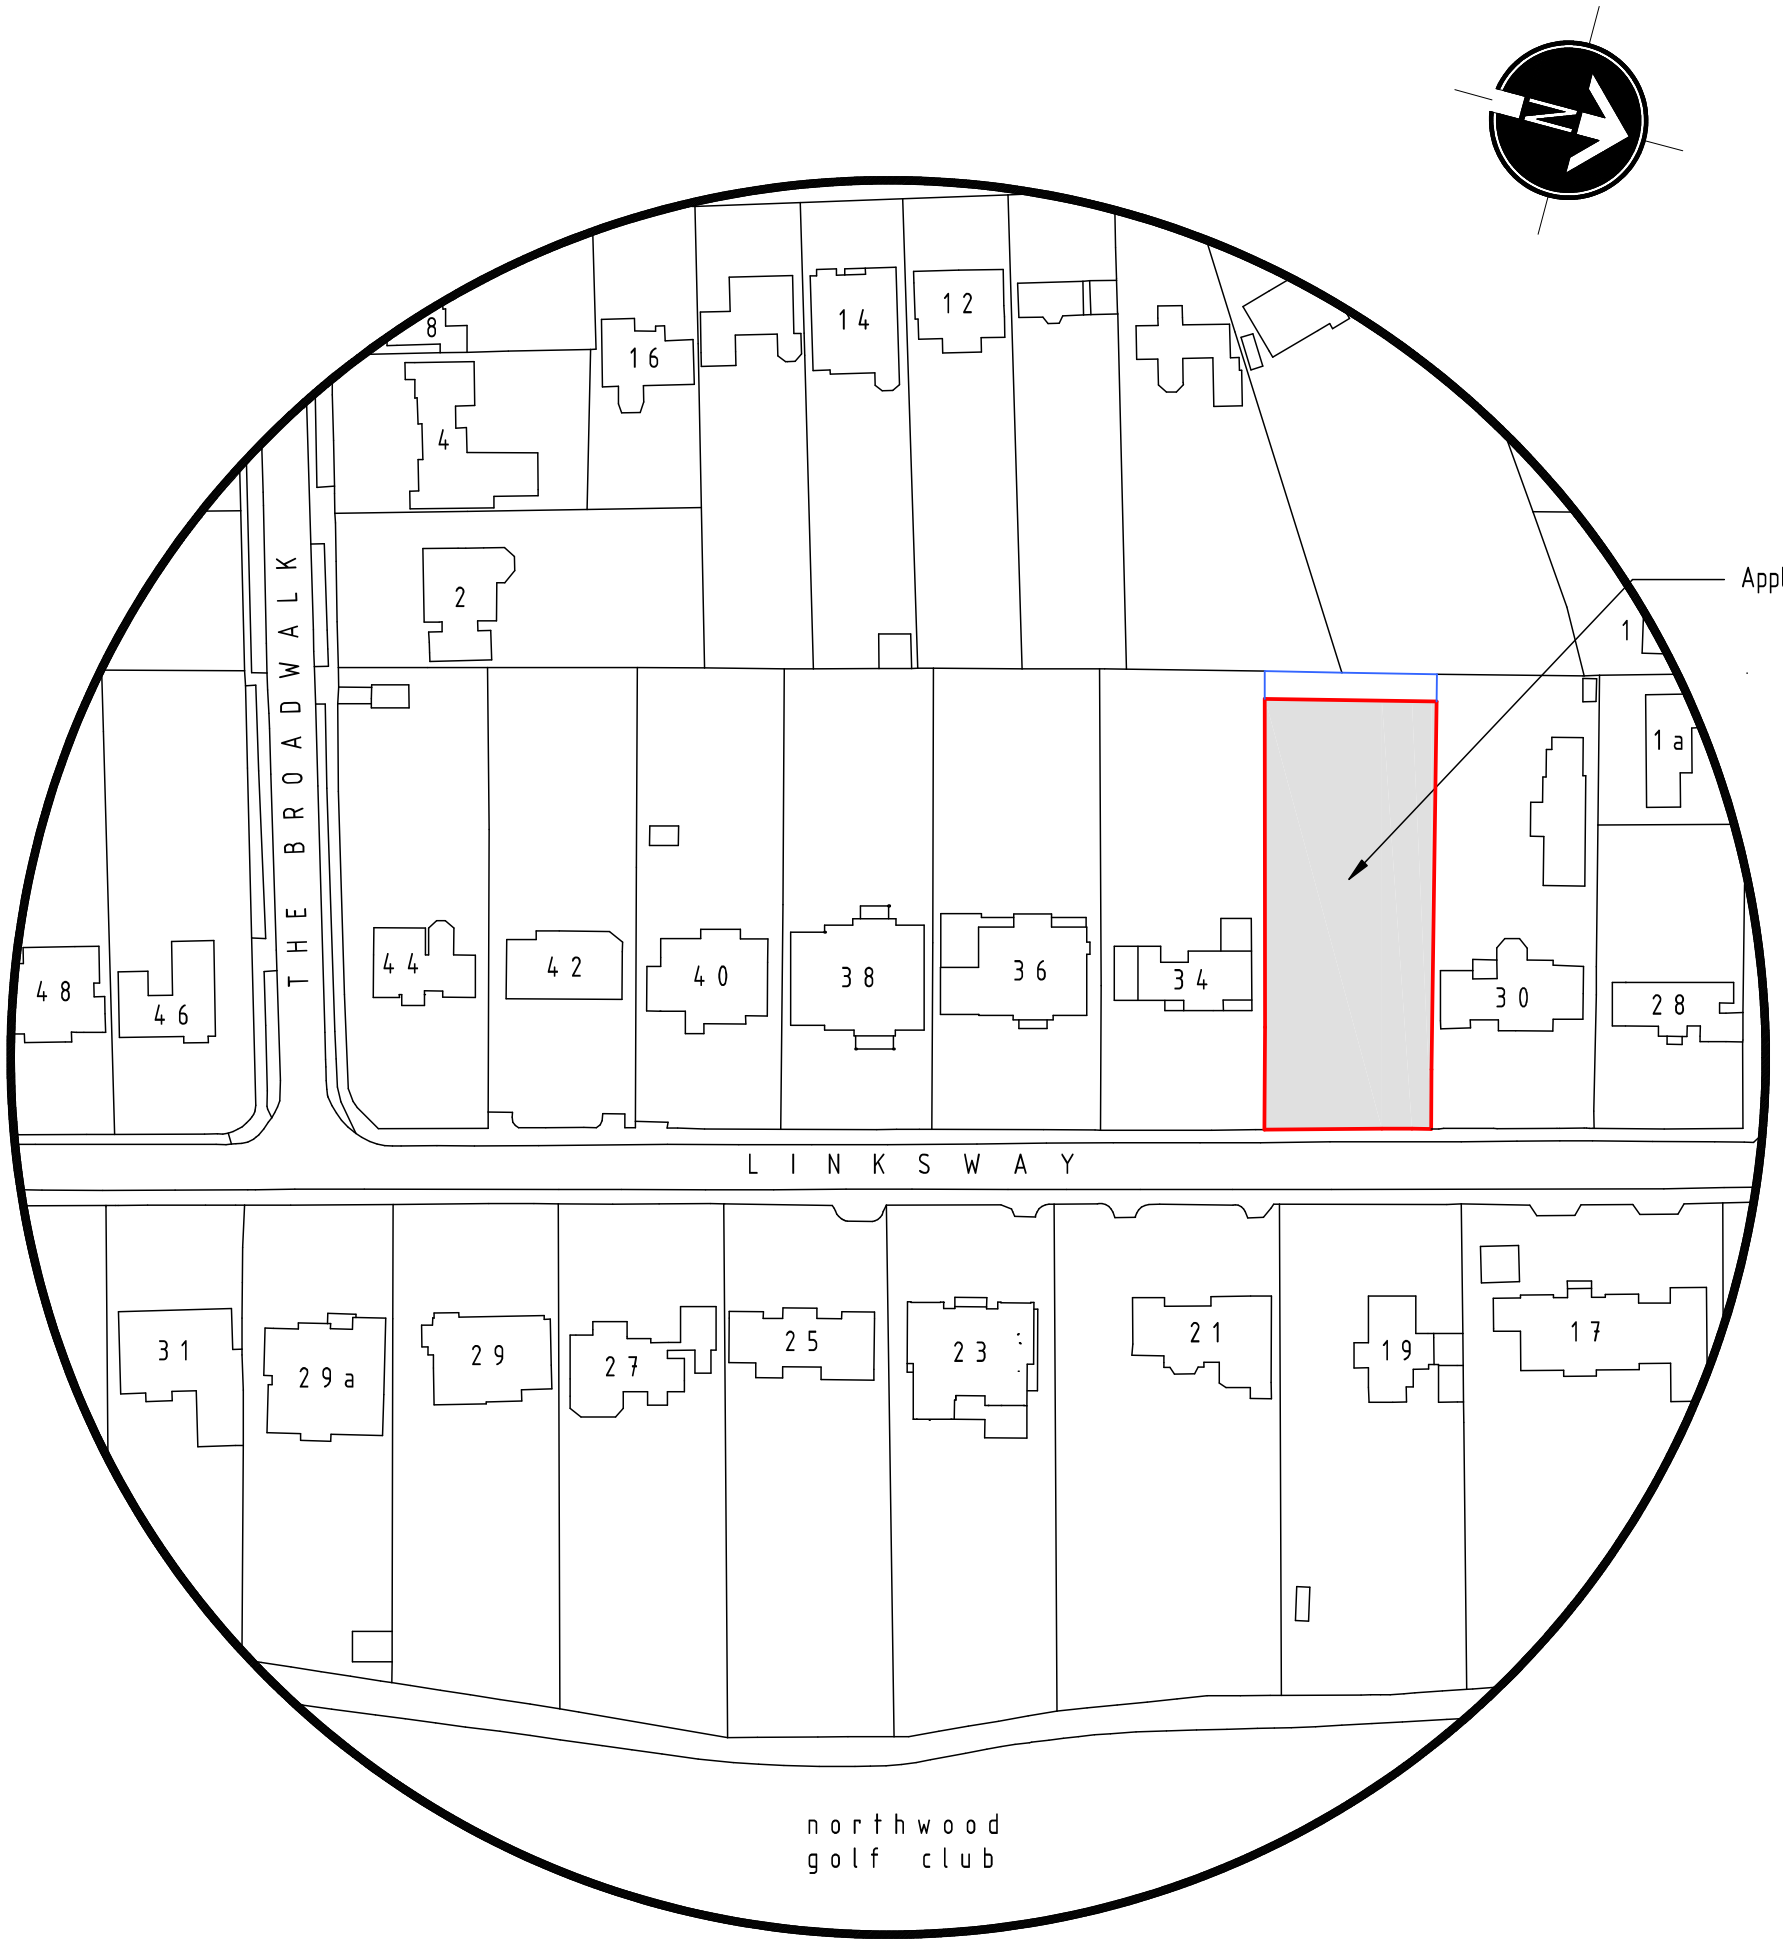

LOCATION PLAN SCALE 1:1250 A3

SCALE BAR (m) 1:1250

0 25 50 75 100 125

MR K PANKHANIA

DUSEK DESIGN ASSOCIATES LTD