


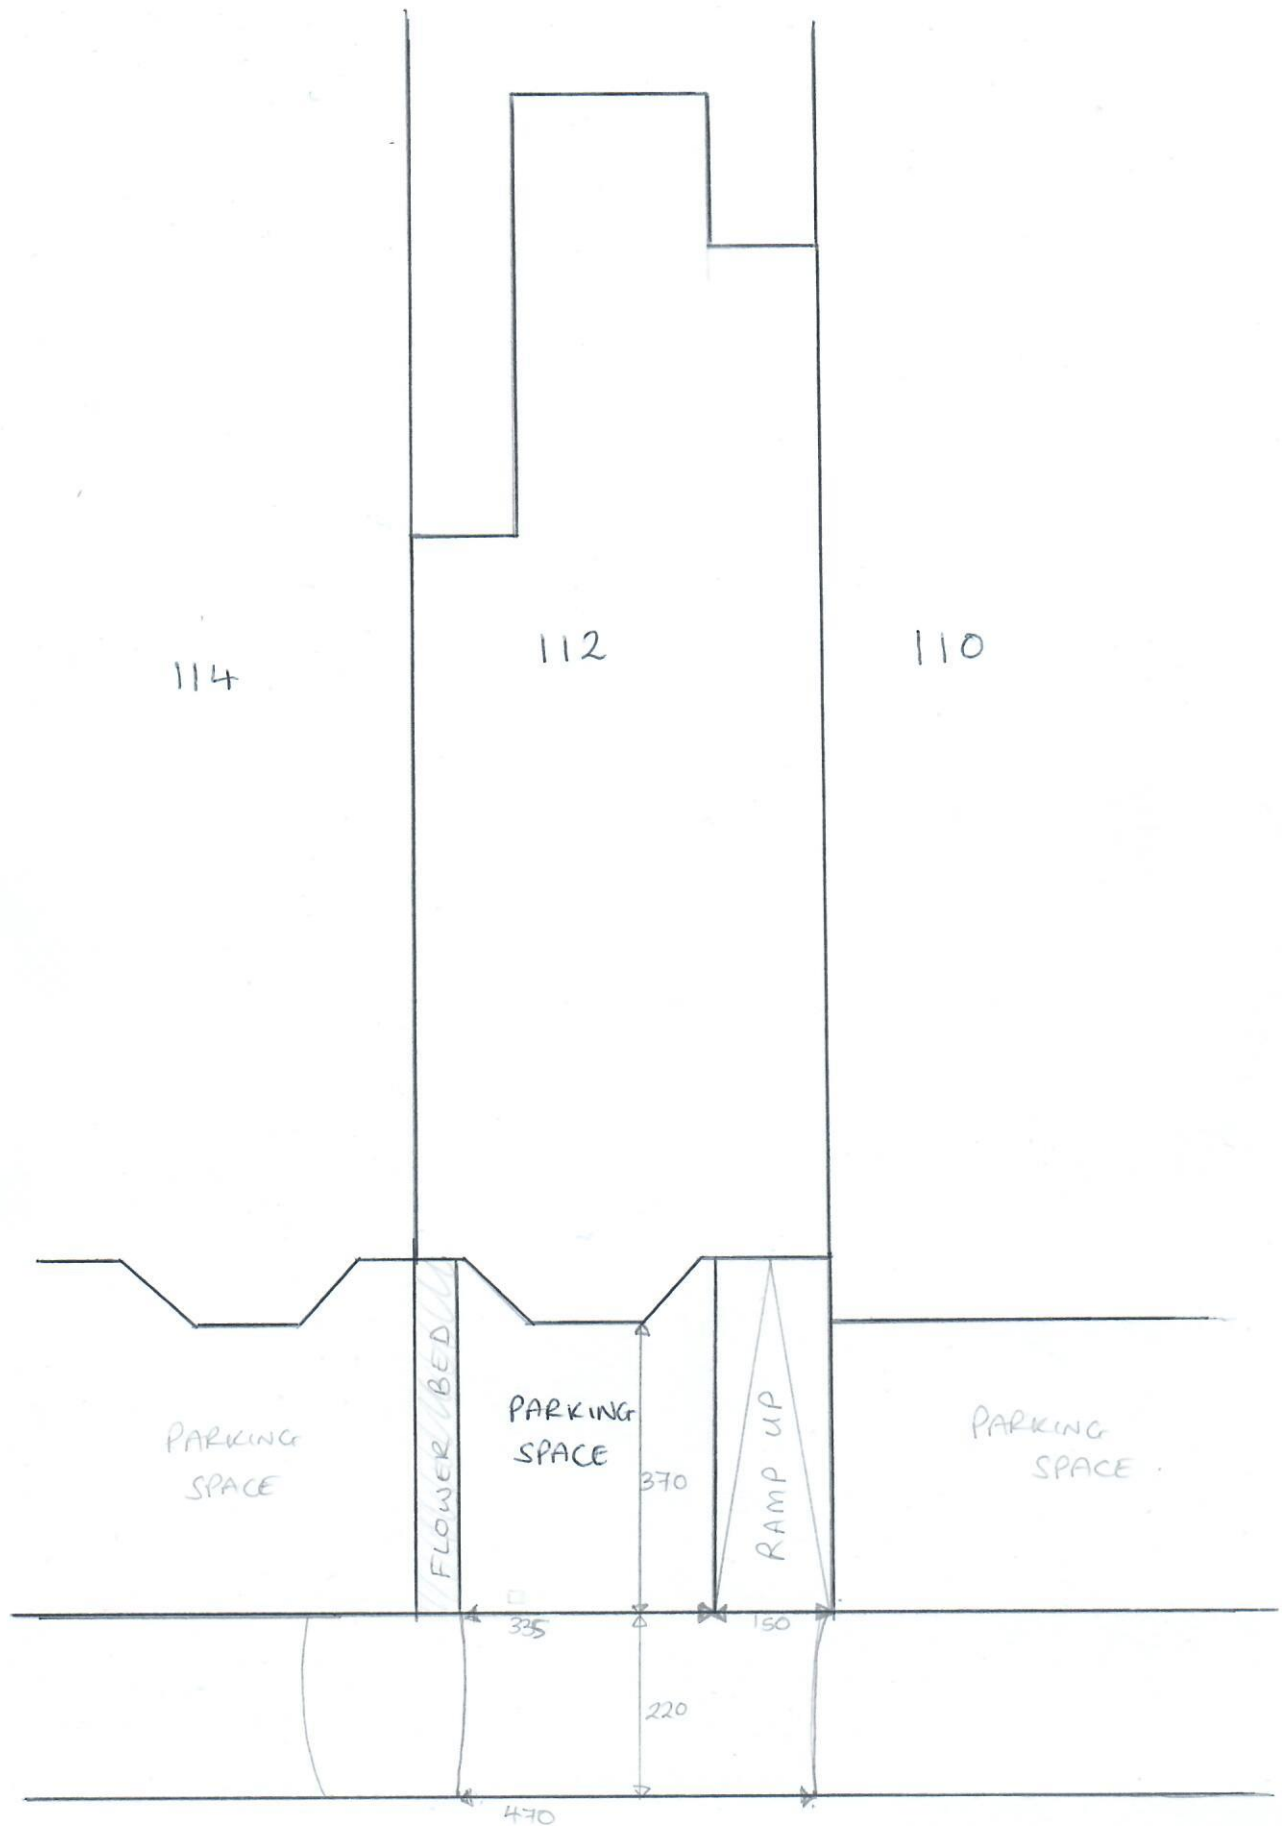

PINNER ROAD

Block Plan Shading
Vehicular Crossover

A4 @ 1:100

