

General Notes


© ABAY ARCHITECTURE RIBA

All dimensions and levels to be checked on site and any discrepancies to be reported to the architect before construction.


Written dimensions to be taken in preference to scaled dimensions.



PROPOSED SIDE ELEVATION D

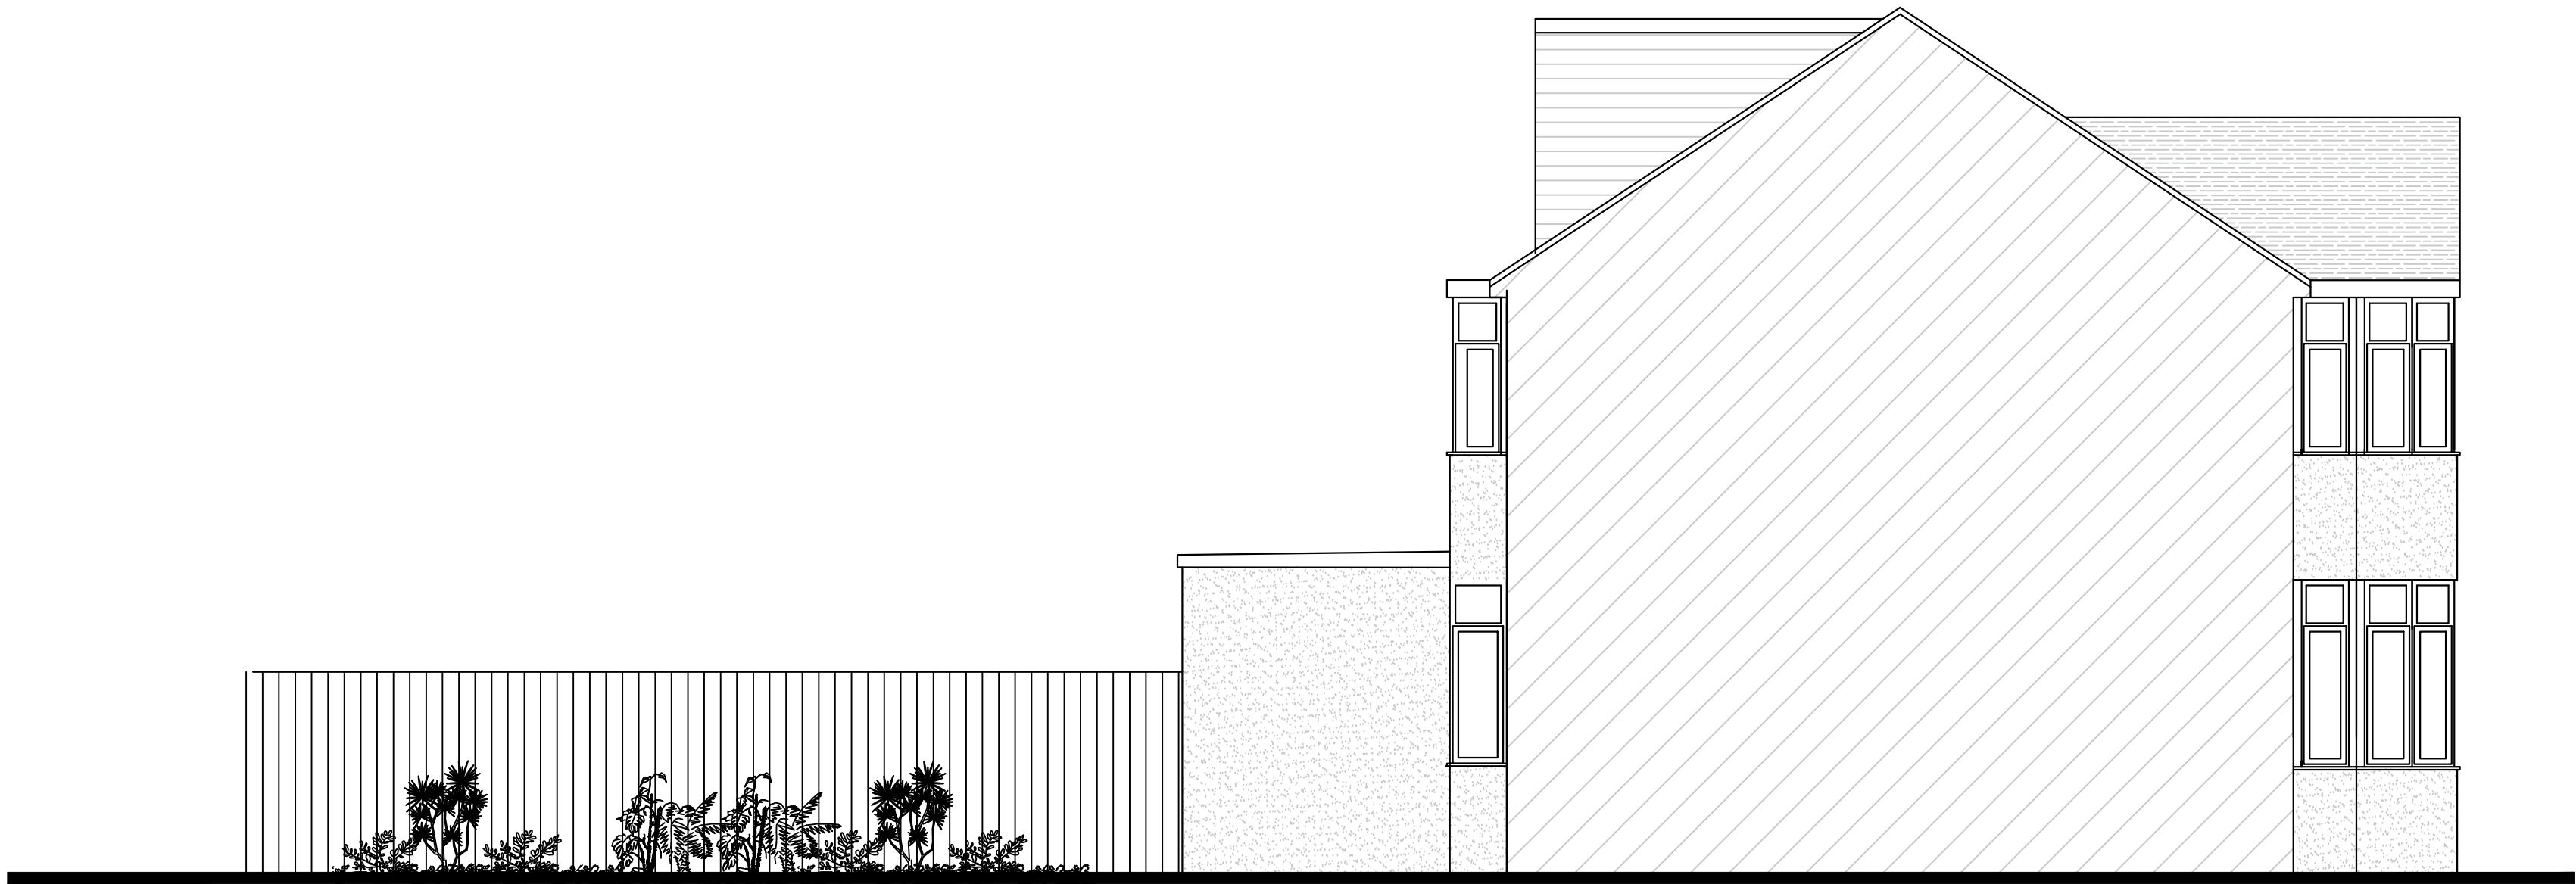

PROPOSED SIDE ELEVATION B

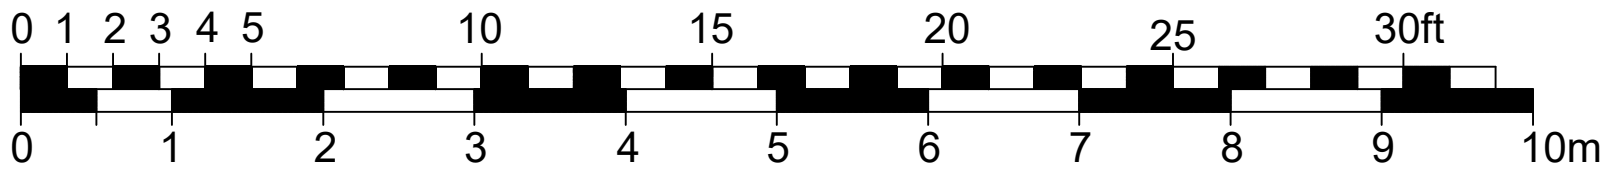

| Rev | Date | Amendment |
|-----|------|-----------|
|-----|------|-----------|

CLIENT

MR. & MRS. RAM  
11 CARNARVON DRIVE  
HAYES  
UB3

PROJECT

PROPOSED

Elevations – Sheet 2 of 2

DATE

31.08.21

SCALE

1:50 @ A1

DRAWN

NA

REV

DRAWING NUMBER

1182-P-028

Neha Abayawardana RIBA  
abay.architecture@yahoo.com

ABAY ARCHITECTURE