NO.29
EXISTING
SITE PLAN
SCALE - 1:200

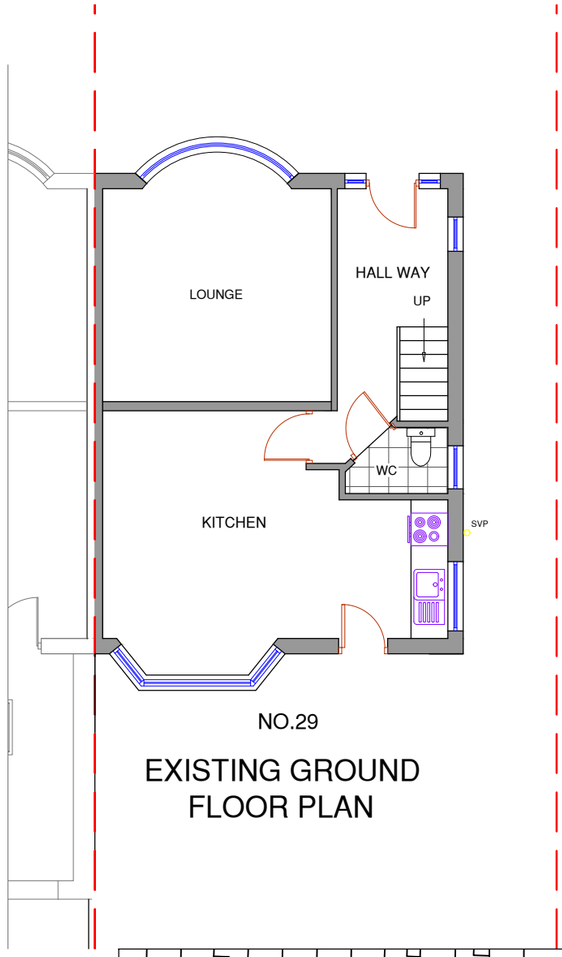

NO.29
EXISTING GROUND
FLOOR PLAN

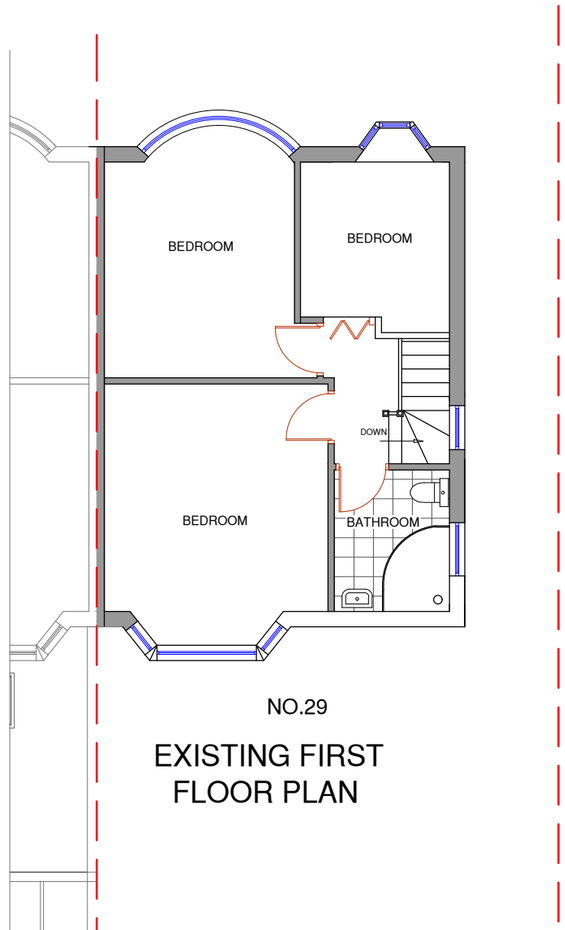

NO.29
EXISTING FIRST
FLOOR PLAN

LOCATION PLAN
1 : 1250 SCALE

0m 5m 10m 15m 20m 25m
SCALE @ 1:200

0m 10m 20m 30m 40m 50m 60m 70m 80m 90m 100m
SCALE @ 1:1250

0m 1m 2m 3m 4m 5m
SCALE @ 1:100

NOTES :

Date	Revisions

Client: HJ PROPERTY UK LTD.

Job Title
29 COLBROOK AVENUE
HAYES
UB3 1TG

Drawing Title
LOCATION AND EXISTING SITE AND FLOOR PLANS

Scale: 1 : 200 / 1250 (A3)
Date: OCTOBER 2022
Checked by: Drawn by: RS

Drg No. TP/542/L01
Rev.