NO.31 NO.29

EXISTING REAR ELEVATION

NO. 29 NO. 31

EXISTING FRONT ELEVATION

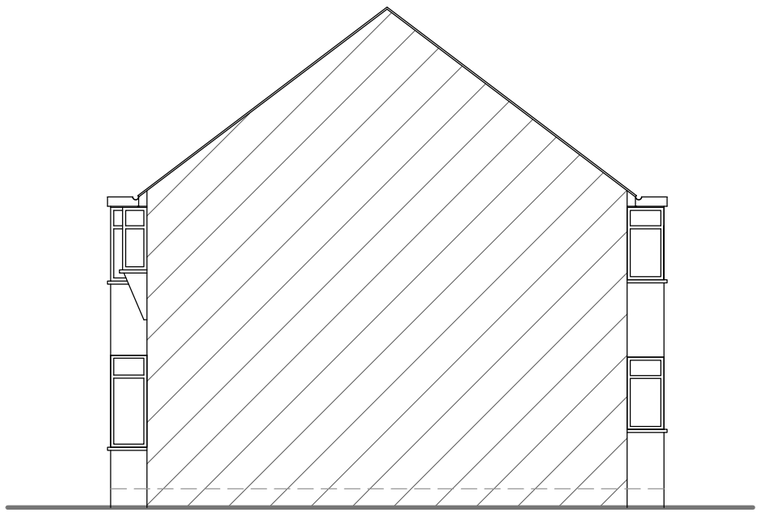

NO.29

EXISTING SIDE ELEVATION

NO.29

EXISTING SIDE ELEVATION

0m 1m 2m 3m 4m 5m

SCALE @ 1:100

NOTES :

Date	Revisions

Client: HJ PROPERTY UK LTD.

Job Title

29 COLBROOK AVENUE
HAYES
UB3 1TG

Drawing Title

EXISTING ELEVATIONS

Scale: 1 : 100 (A3)

Date: OCTOBER 2022

Checked by: Drawn by: RS

Drg No. TP/542/L02

Rev.