


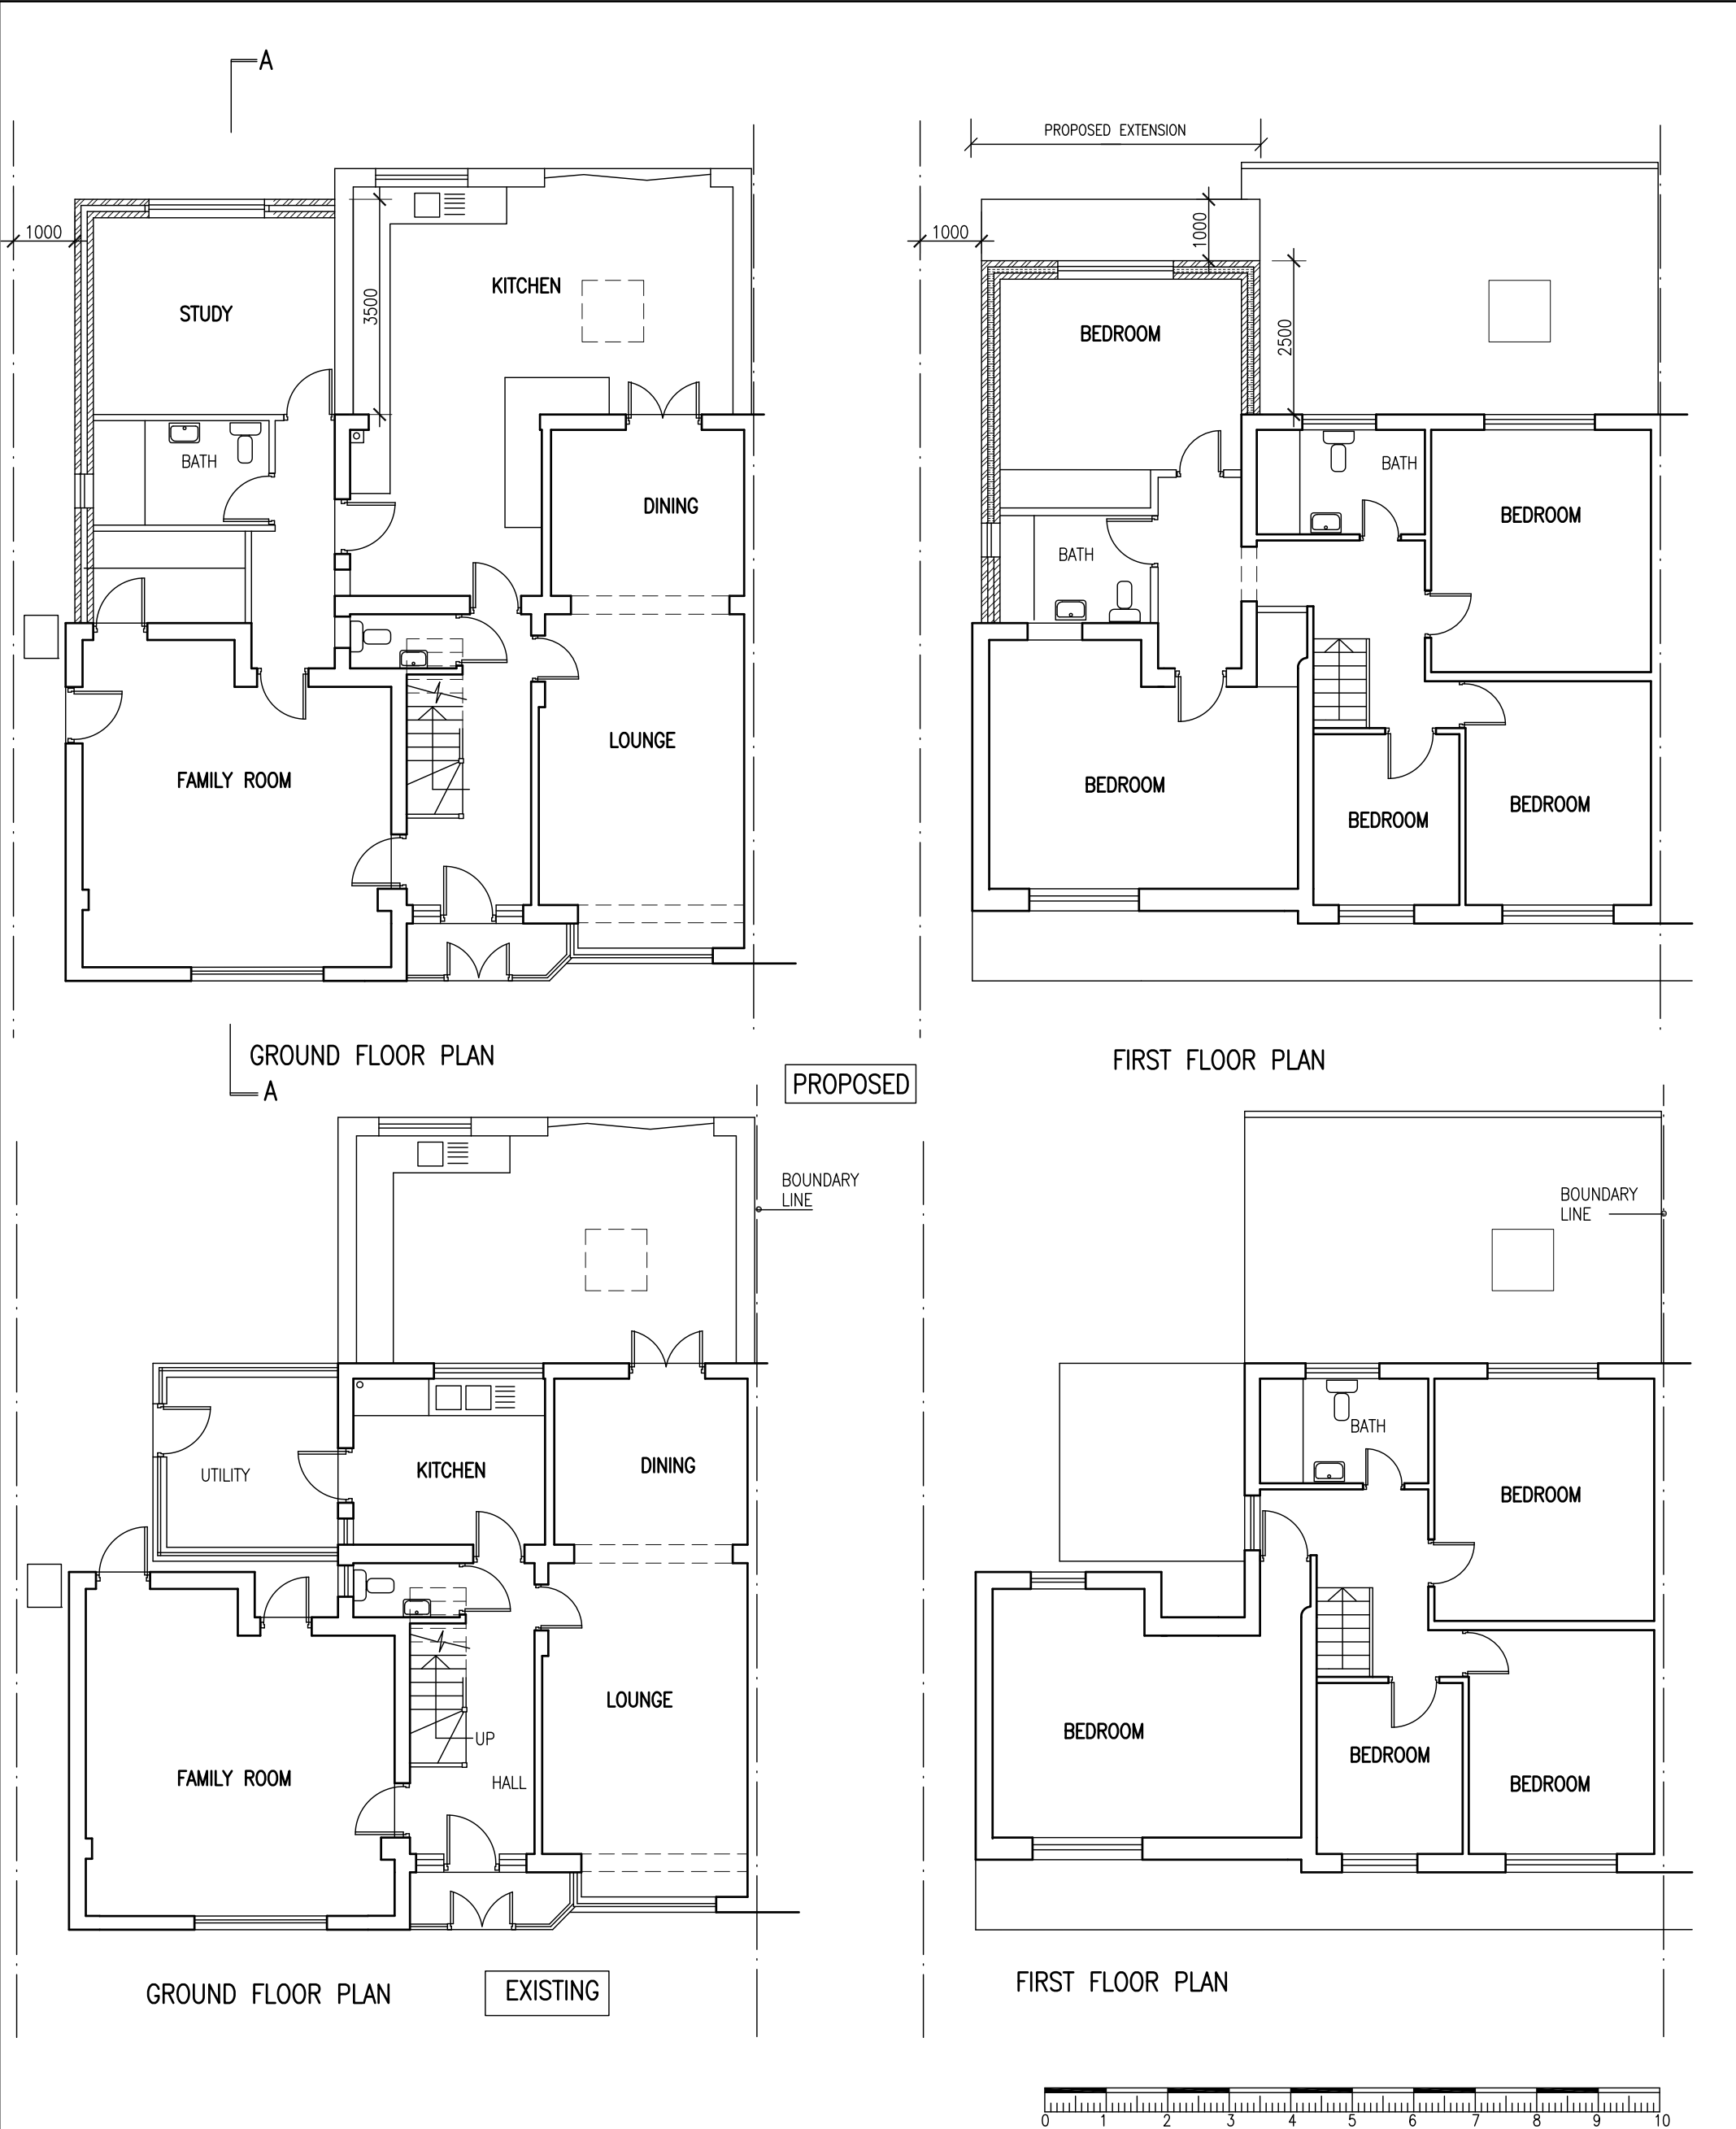

Project PROPOSED PART REAR DOUBLE STOREY EXTENSION AT 34 SOUTH PARK WAY RUISLIP HA4 6UL		Drawing PLANS	
		Scale 1/100 @ A3	Date JAN.2018 Drawn Drawing No. G/504/01 A