


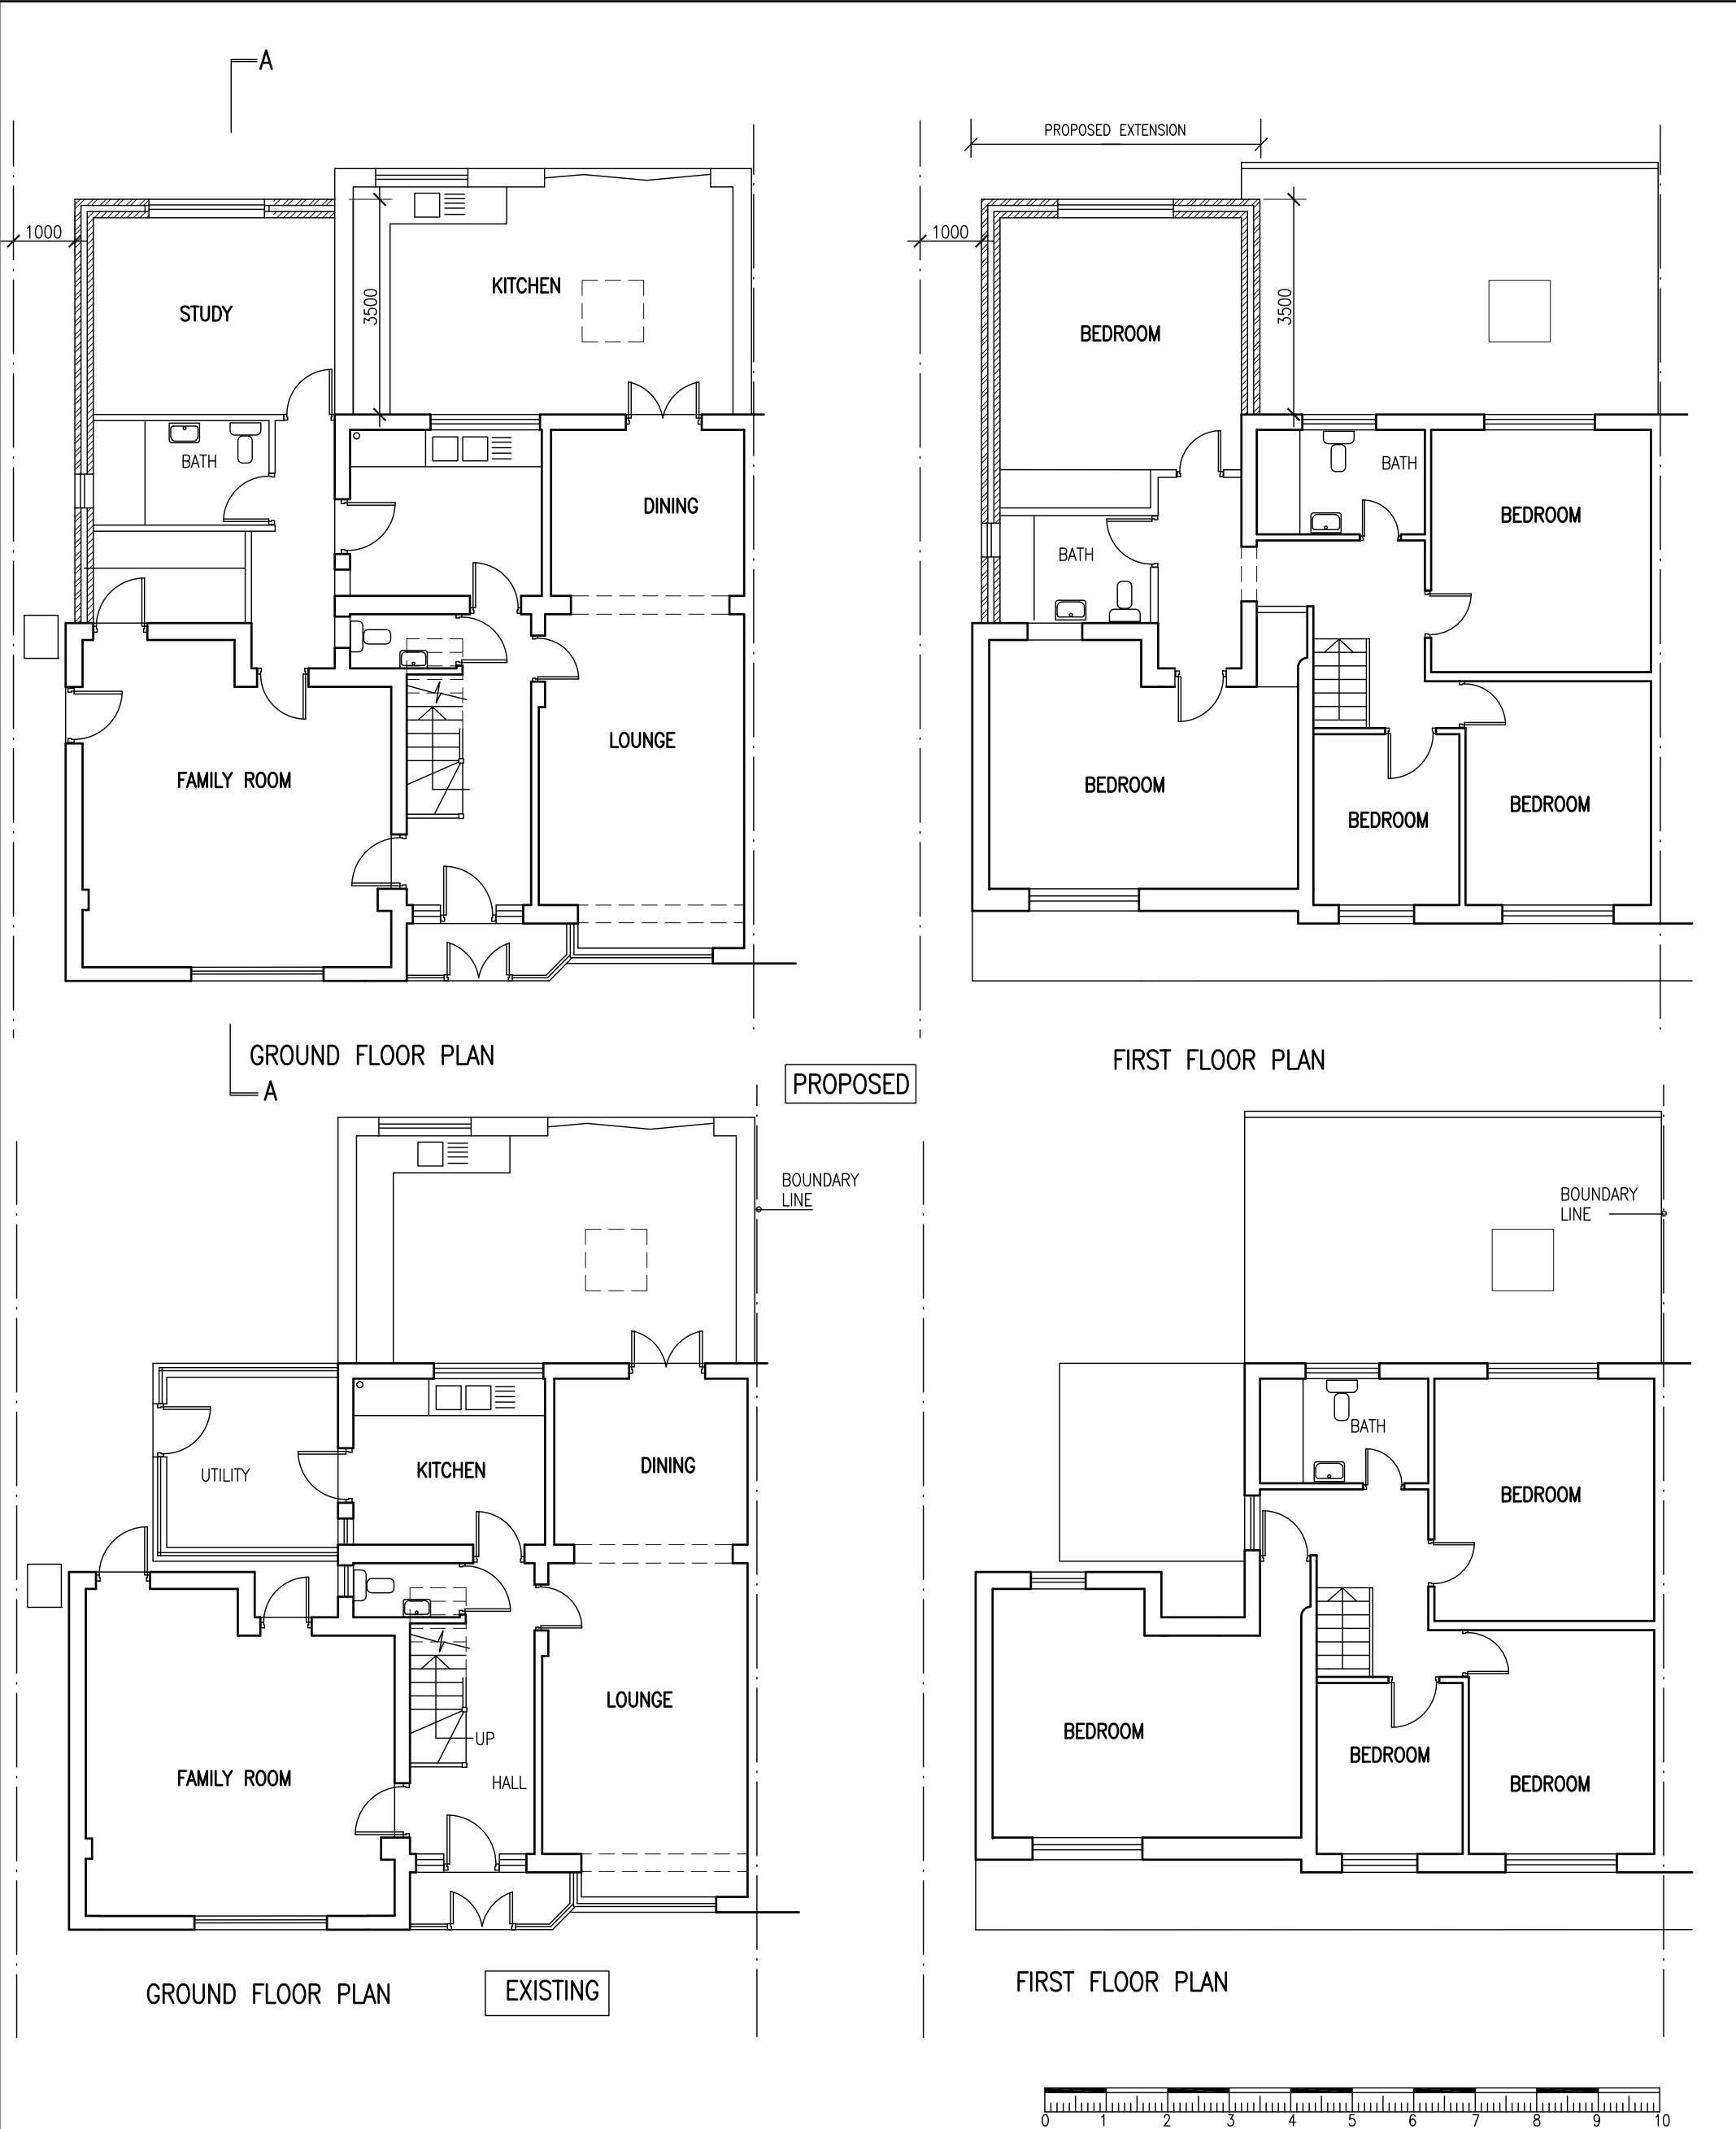

Project
PROPOSED PART REAR DOUBLE STOREY EXTENSION AT
34 SOUTH PARK WAY RUISLIP HA4 6UL

Drawing PLANS		
Scale 1/100 @ A3	Date JAN.2018 Drawn	Drawing No. G/504/01