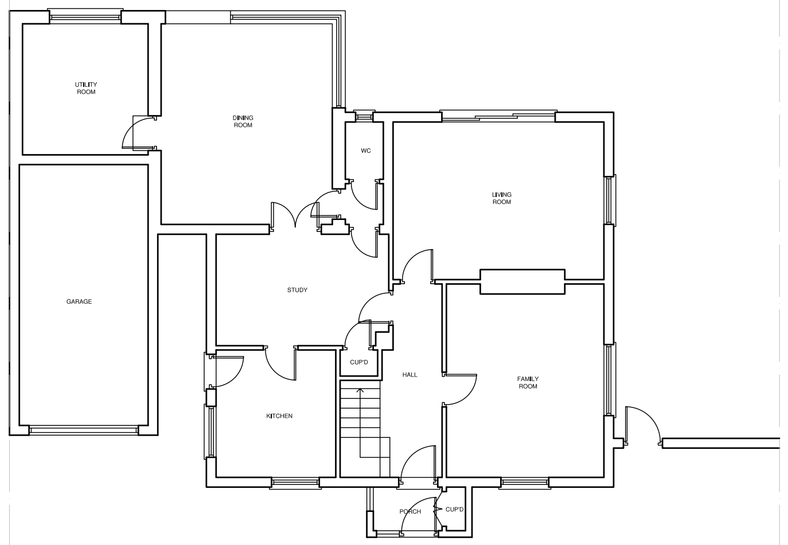

EXISTING GROUND FLOOR PLAN

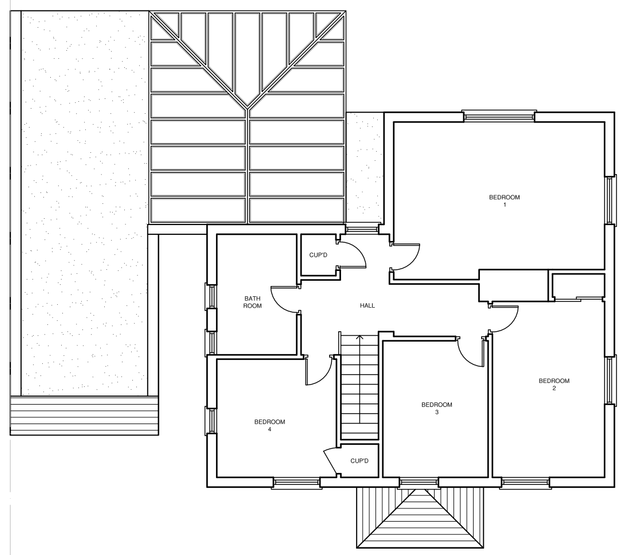

EXISTING FIRST FLOOR PLAN

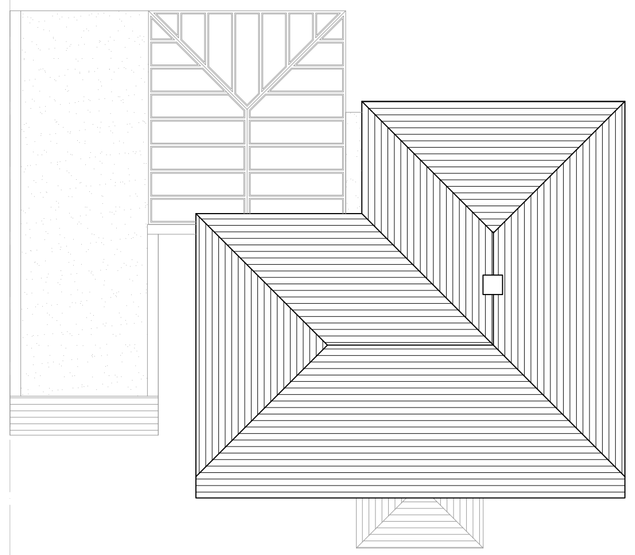

EXISTING ROOF PLAN

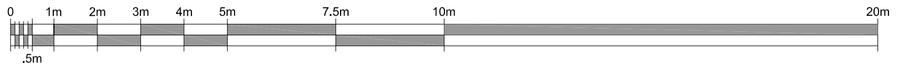

LOCATION PLAN
SCALE 1:1250

EXISTING FRONT ELEVATION

EXISTING SIDE ELEVATION

EXISTING REAR ELEVATION

EXISTING SIDE ELEVATION

Rev.	Date	Description	Init.
-	-	-	-

Client

MR & MRS NEHME

Project Title

PROPOSED EXTENSIONS & ALTERATIONS TO EXISTING DWELLING
51 KINGSEND, RUISLIP, HA4 7DD

Drawing Title

EXISTING PLANS & ELEVATIONS

Cad File	Sheet Size	Scale
P005	A1	1:100
Drawn by	Drawing Date	Approved by
BR	JUN.2023	-
Project No.	Drawing No.	Revision
0197	P201	-

//BR ARCHITECTURE

This drawing is property of BR Architecture © and must not be copied or otherwise reproduced. All dimensions must be checked on site before commencing work. No dimensions to be scaled from this drawing. This drawing was produced using AutoCad 2010.

PLANNING ISSUE