


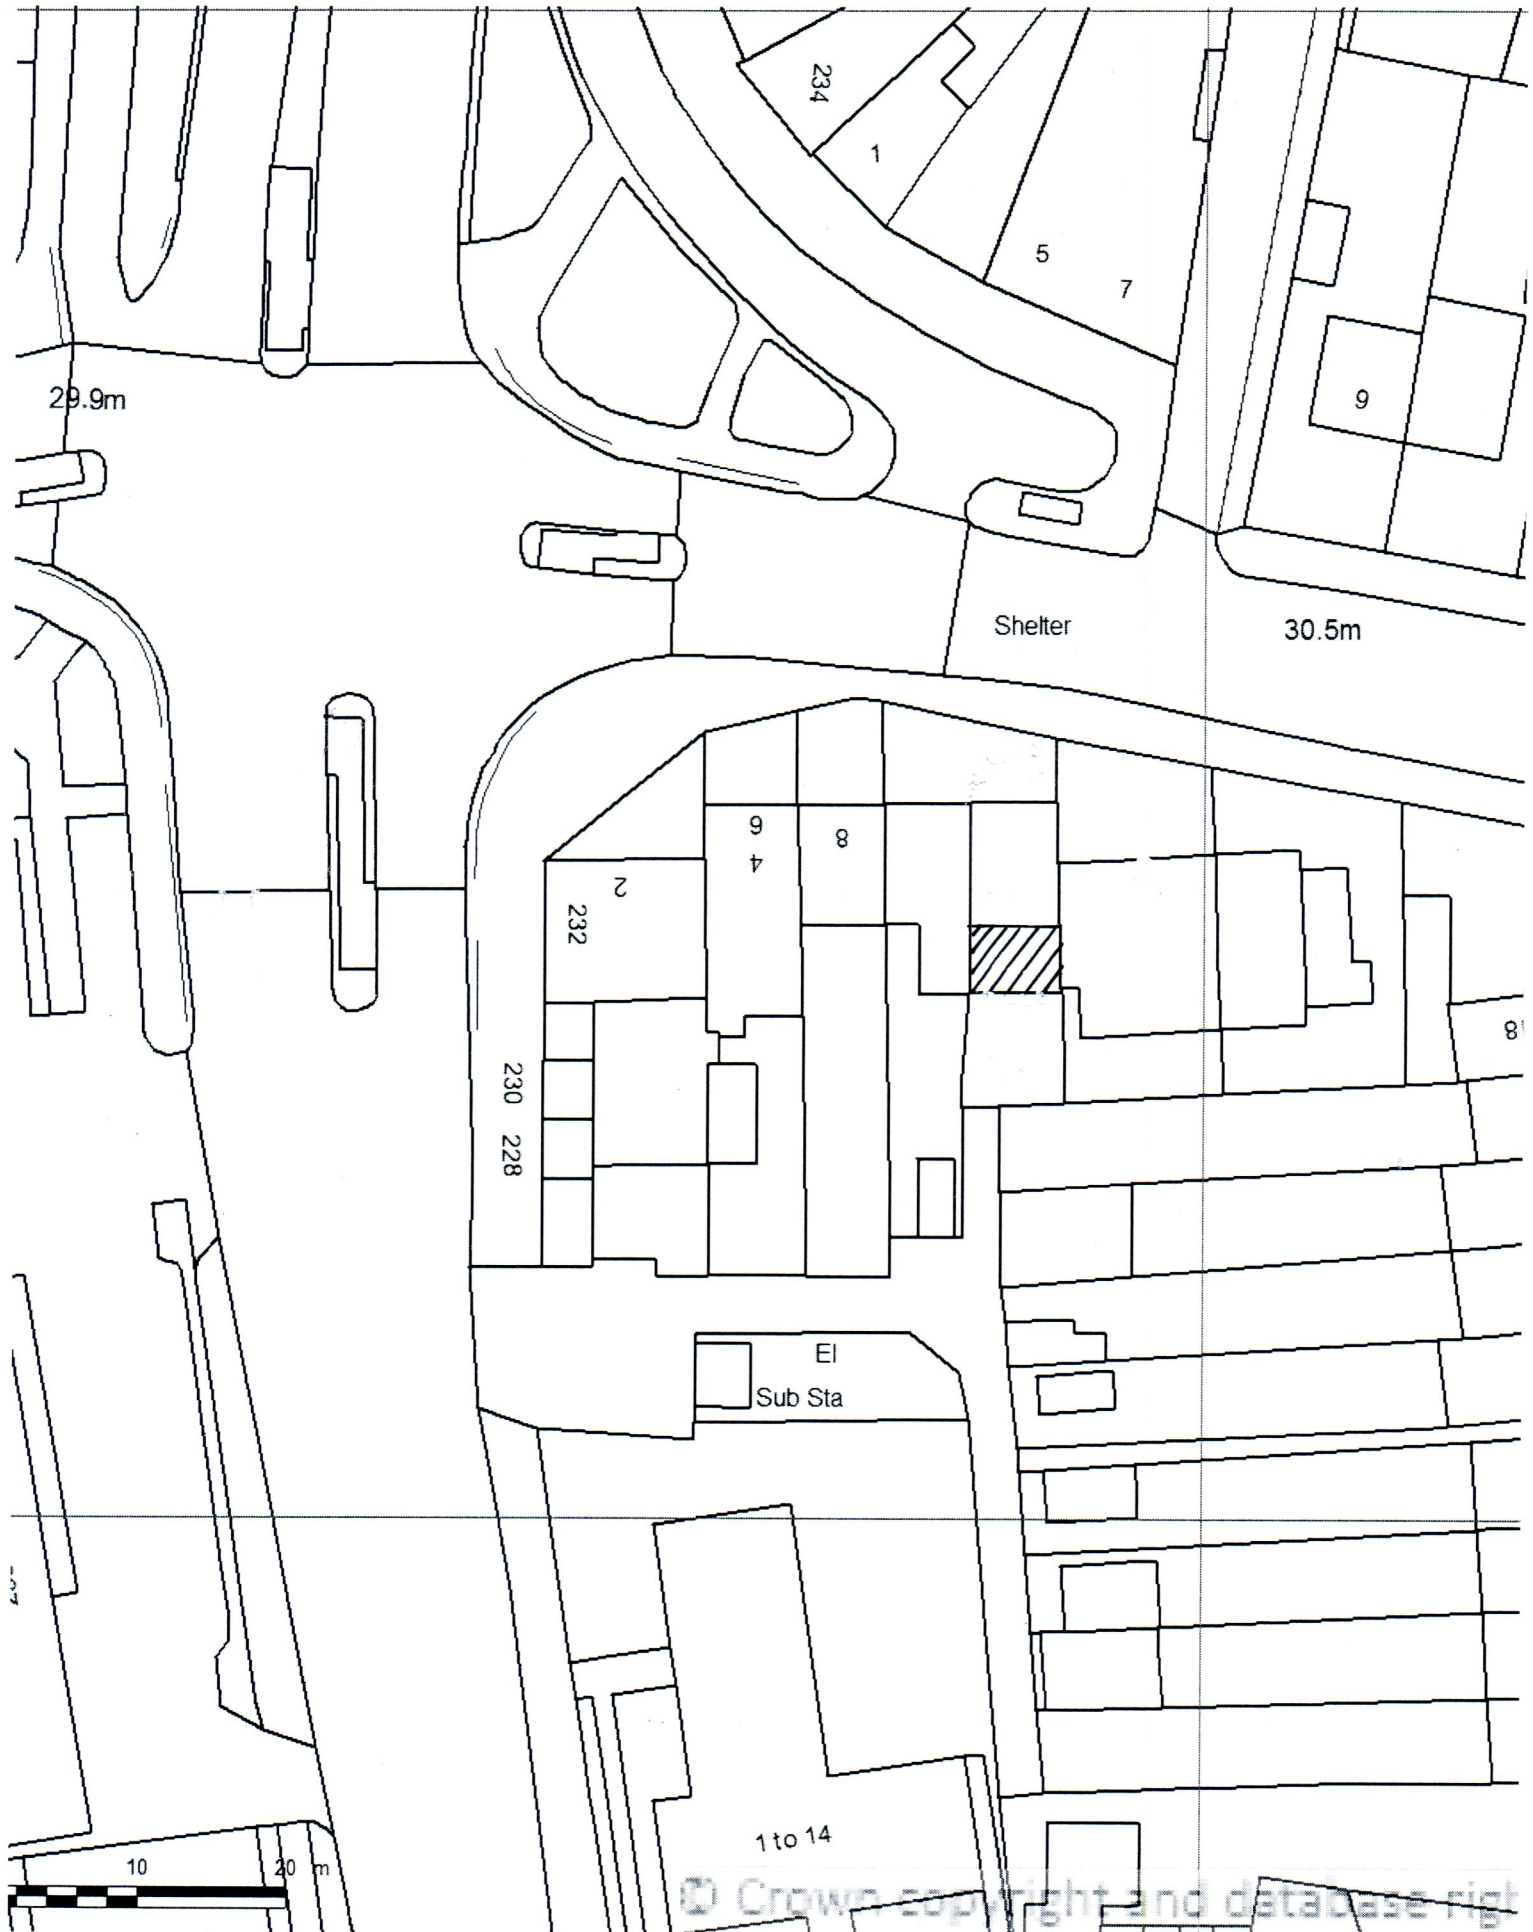

SITE: 12 WILLOW TREE LANE,
HAYES, UB4 9BB.
BLOCK PLAN: 1:500