
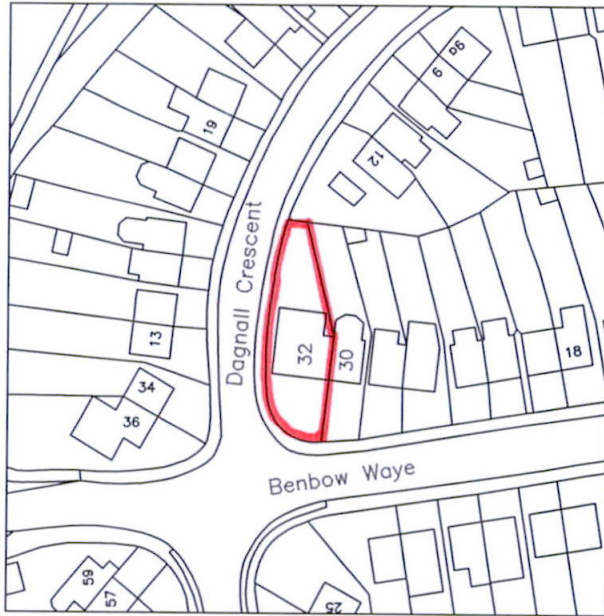


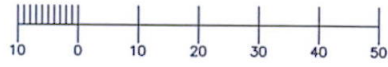

Location Plan 1:1250

For Planning Purposes only

ADDRESS 32 Benbow Way Cowley Uxbridge UB8 2EY		
DRAWING TITLE Location Plan		
PROPOSAL Out-Building		
SCALE 1:1250	DATE Apr 21	REV
DRAWING NUMBER L.02		