


site area = 346M/2
 original house = 53M/2
 extension = 49.3M/2
 site area - original house = 293M/2
 50% = 146.5M/2
 outbuilding = 24M/2
 extension + outbuilding = 73.3M/2
 therefore within area limit

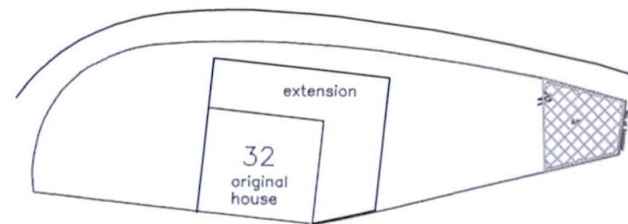

For Planning Purposes only

ADDRESS 32 Benbow Way Cowley Uxbridge UB8 2EY		
DRAWING TITLE block Plan		
PROPOSAL Out-Building		
SCALE 1:500	DATE Mar 21	REV
DRAWING NUMBER L.03		

