
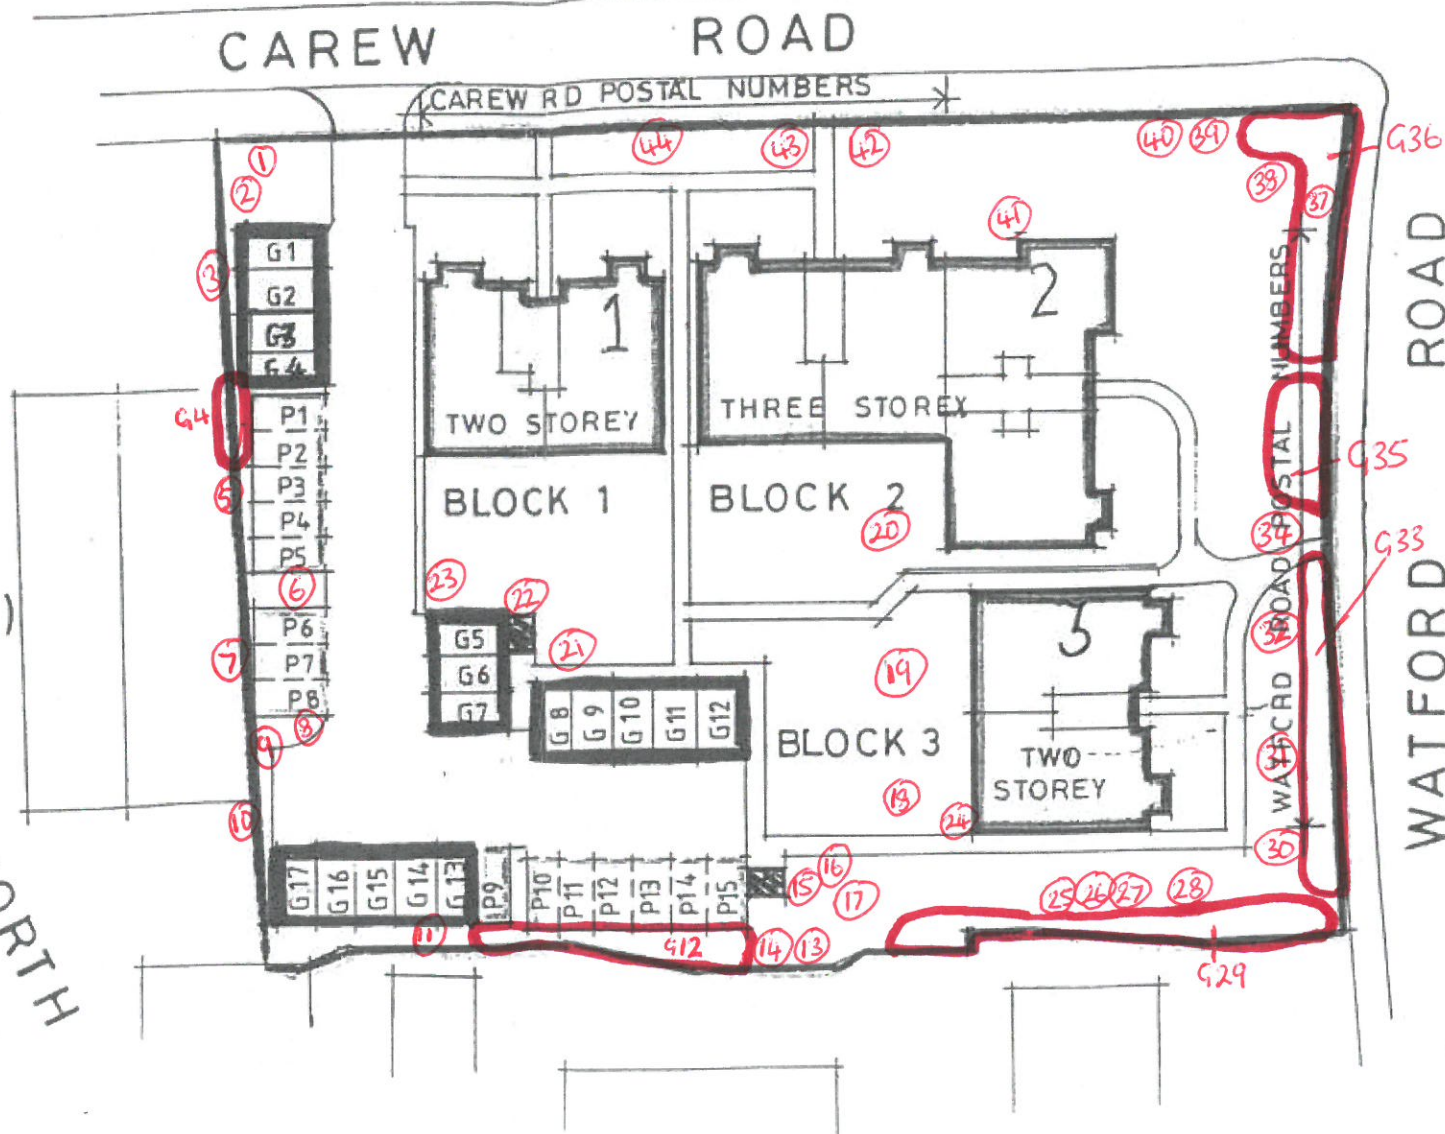


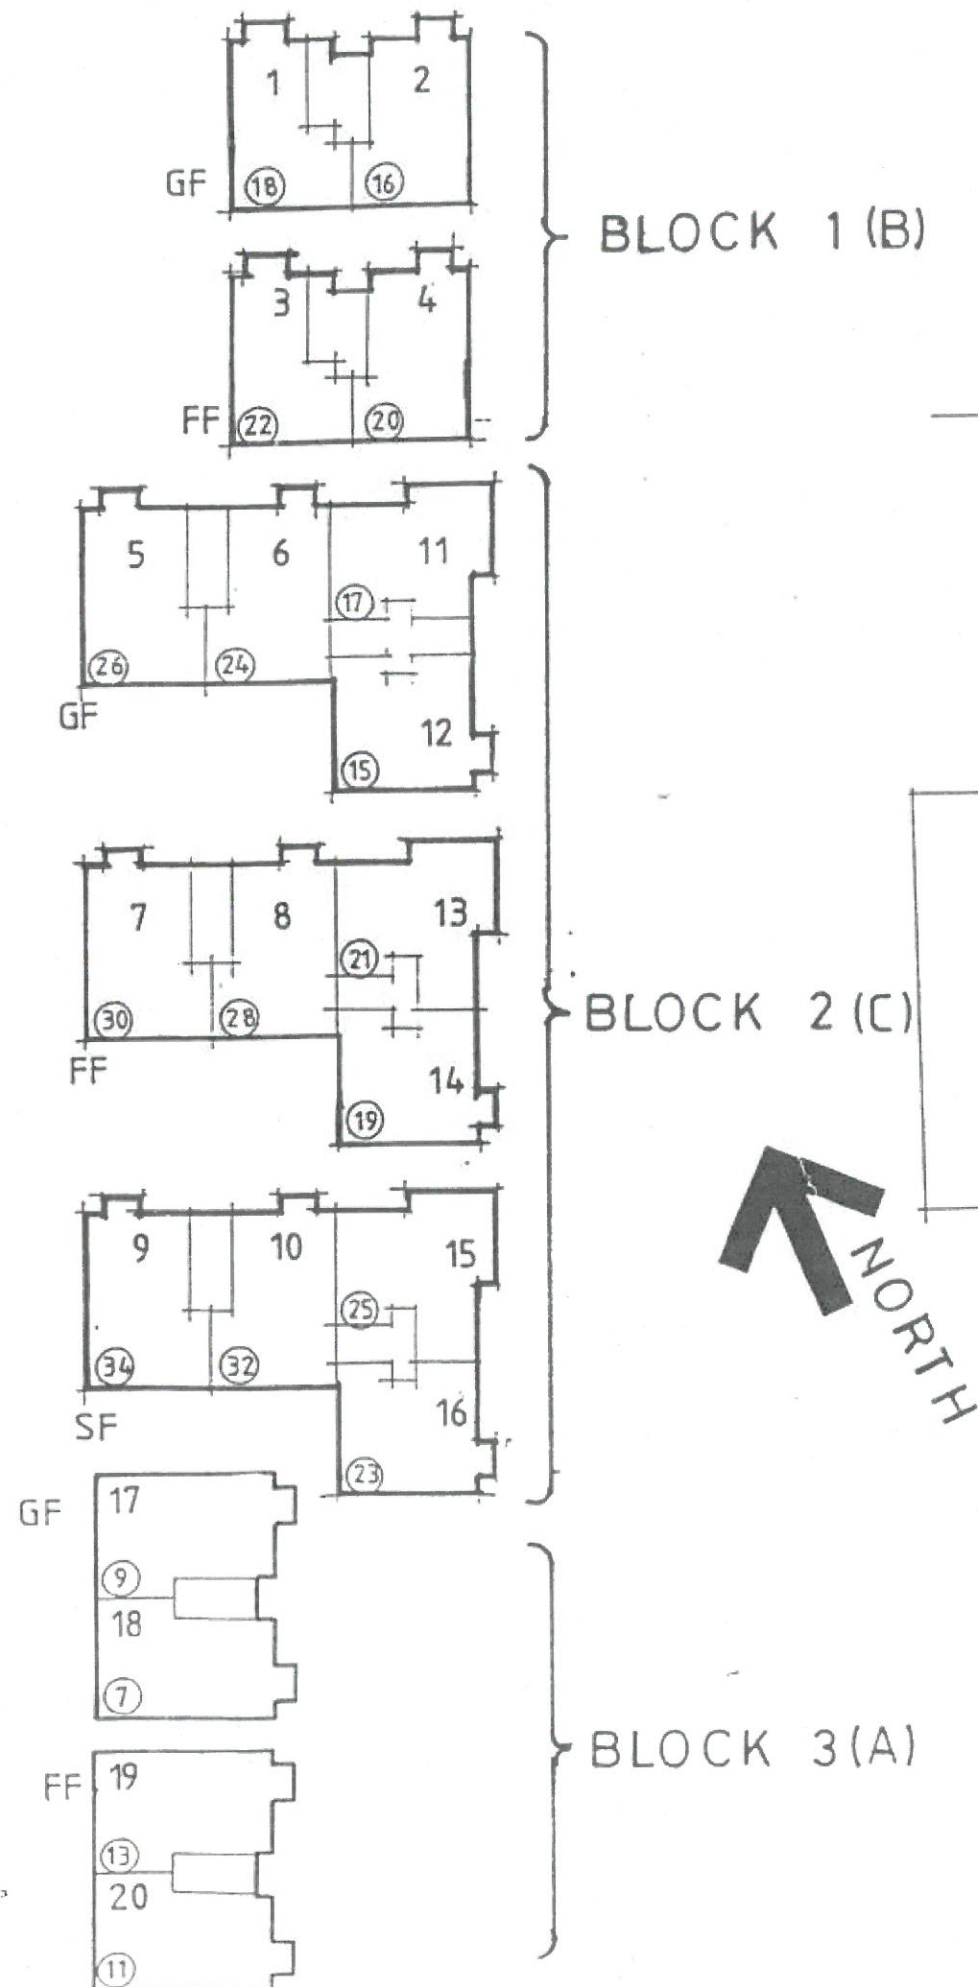

- ☐ BUILDINGS
 - ☐ PROPERTY
 - ☐ CAR PARKING SPACES
 - ☐ GARAGES.
- (INDIVIDUAL FLATS TO BE EDGED IN RED).

KEY

5 Flat Numbers

⑨ Postal Numbers

B Bins

G = GARAGE

P = PARKING SPACE

V = VISITORS PARKING

H. Entrance paths revised.
Visitors parking indicated. MAR 94
G. Flat numbers added MAR 94
GARAGES AMENDED.
F. FEB. 94. FOOTPATH REVISED BETWEEN BLOCKS 2 & 3

PROJECT: **CAREW ROAD NORTHWOOD**

TITLE: **LEASE PLAN**

SCALE: 1 : 500 DRG. No: 218:1^H

DATE: Nov 93

RUDDY DEVELOPMENTS LTD.

103-105 Greenford Road
Hartley, Middlesbrough, HA1 3QF.

Tel 081 422 0806
Fax 081 264 6357