


Location Plan

Site Address: 105, Hayes End Road, Hayes, UB4 8EL

Date Produced: 18-Sep-2026

Scale: 1:1250 @A3

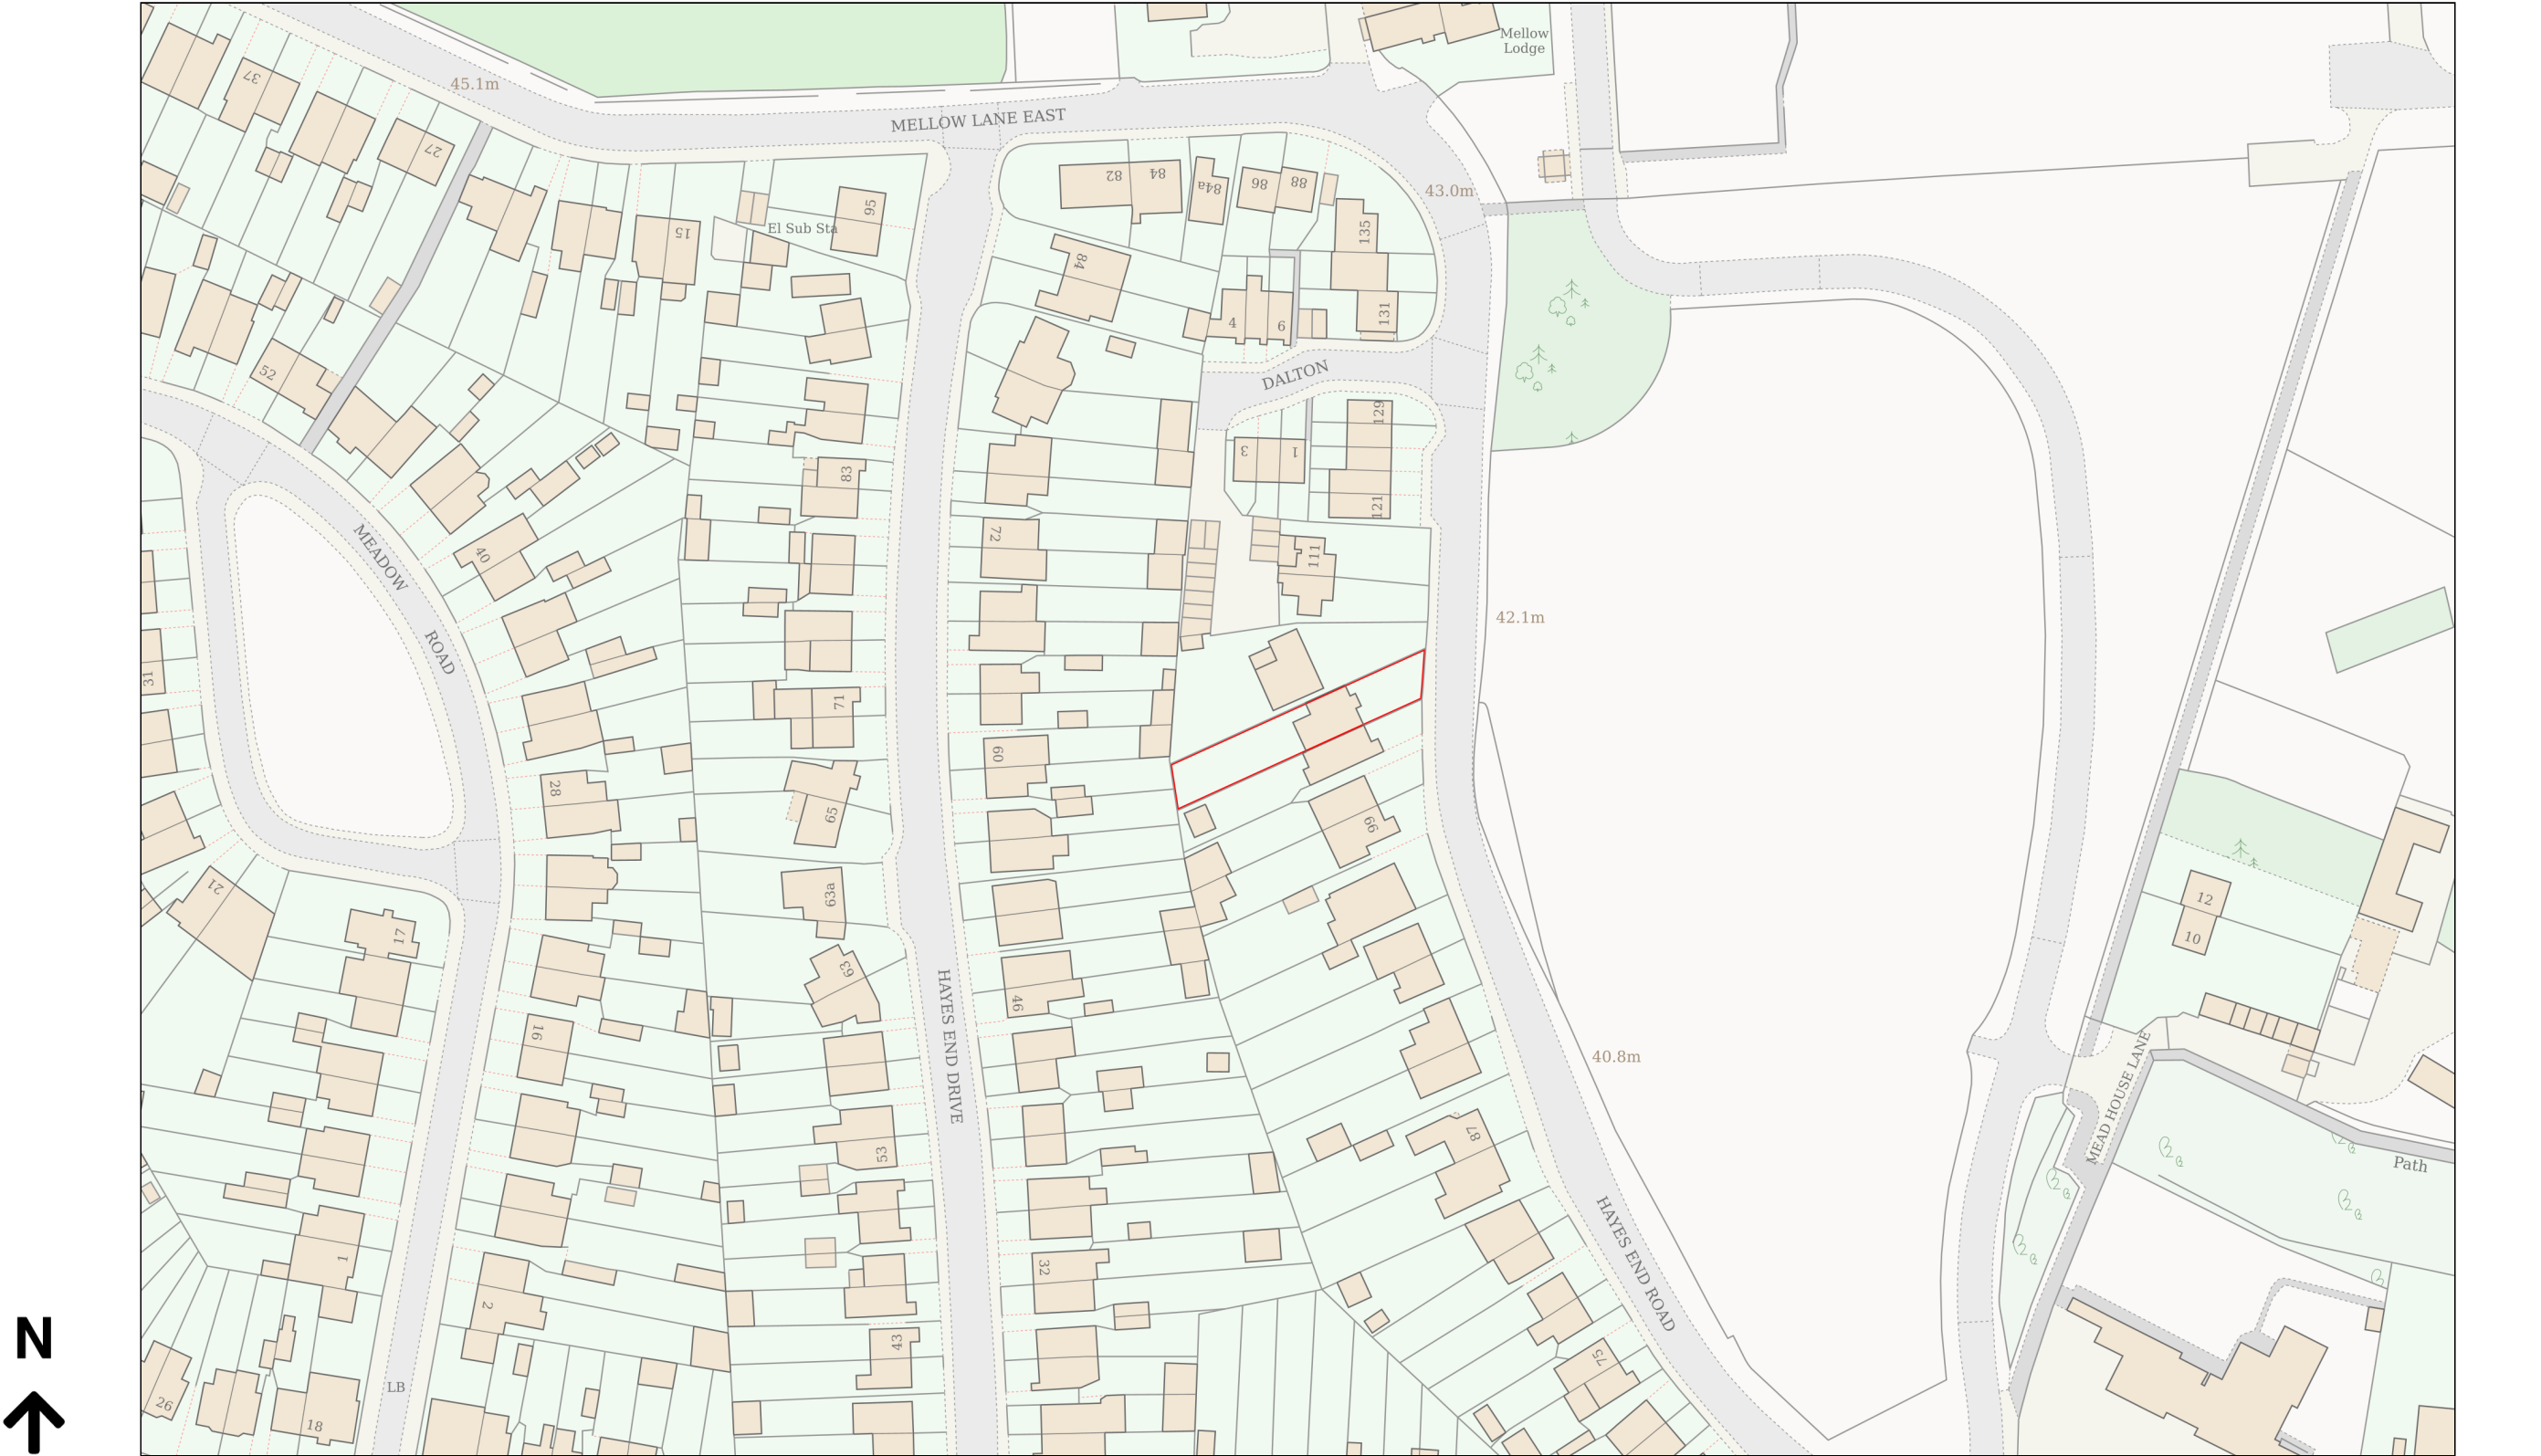

Planning Portal Reference: PP-15235057v1

