
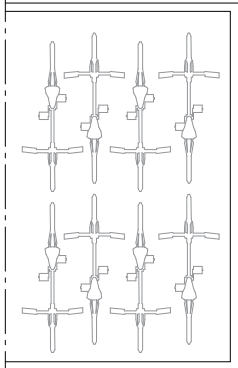


COMMUNAL GARDEN

CL OF PARTY WALL

CL OF PARTY WALL



CL OF PARTY WALL

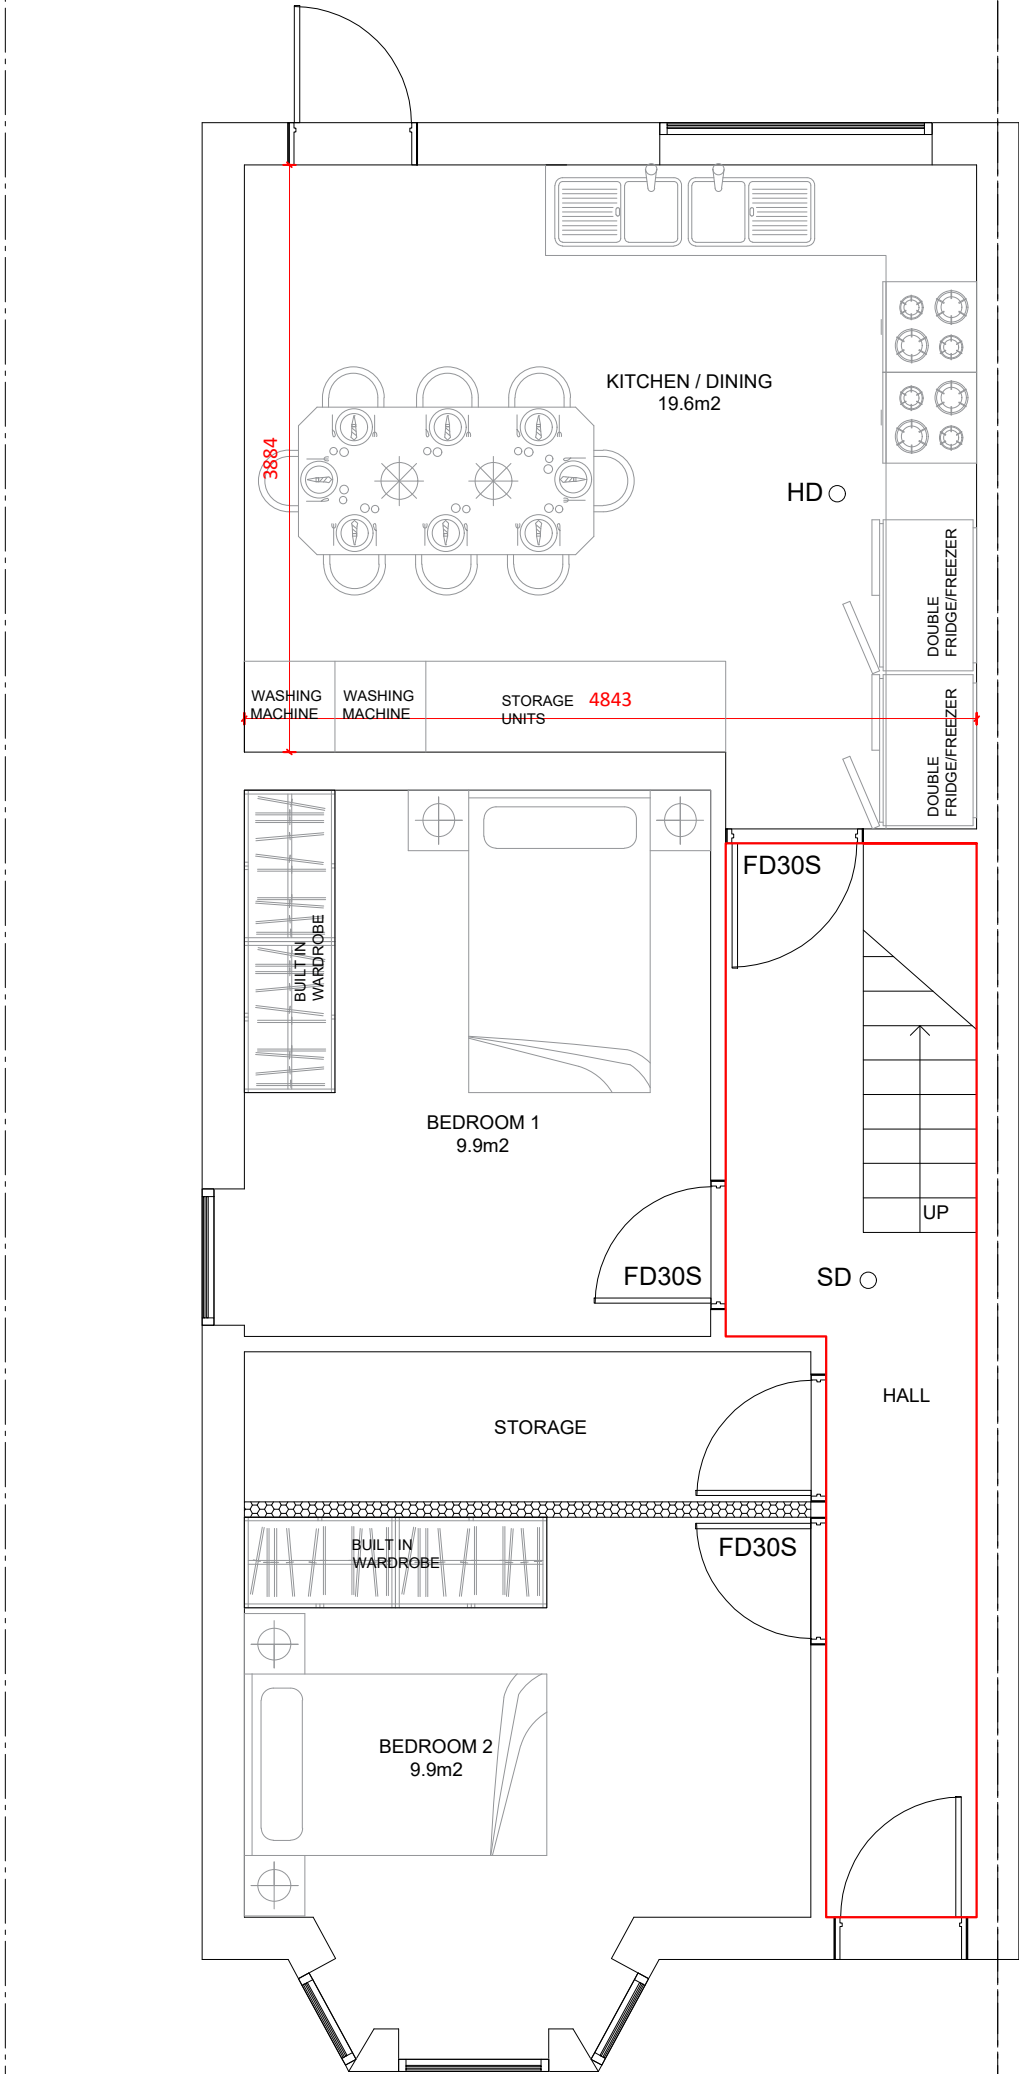

BIKE STORAGE AREA



BIN STORAGE AREA

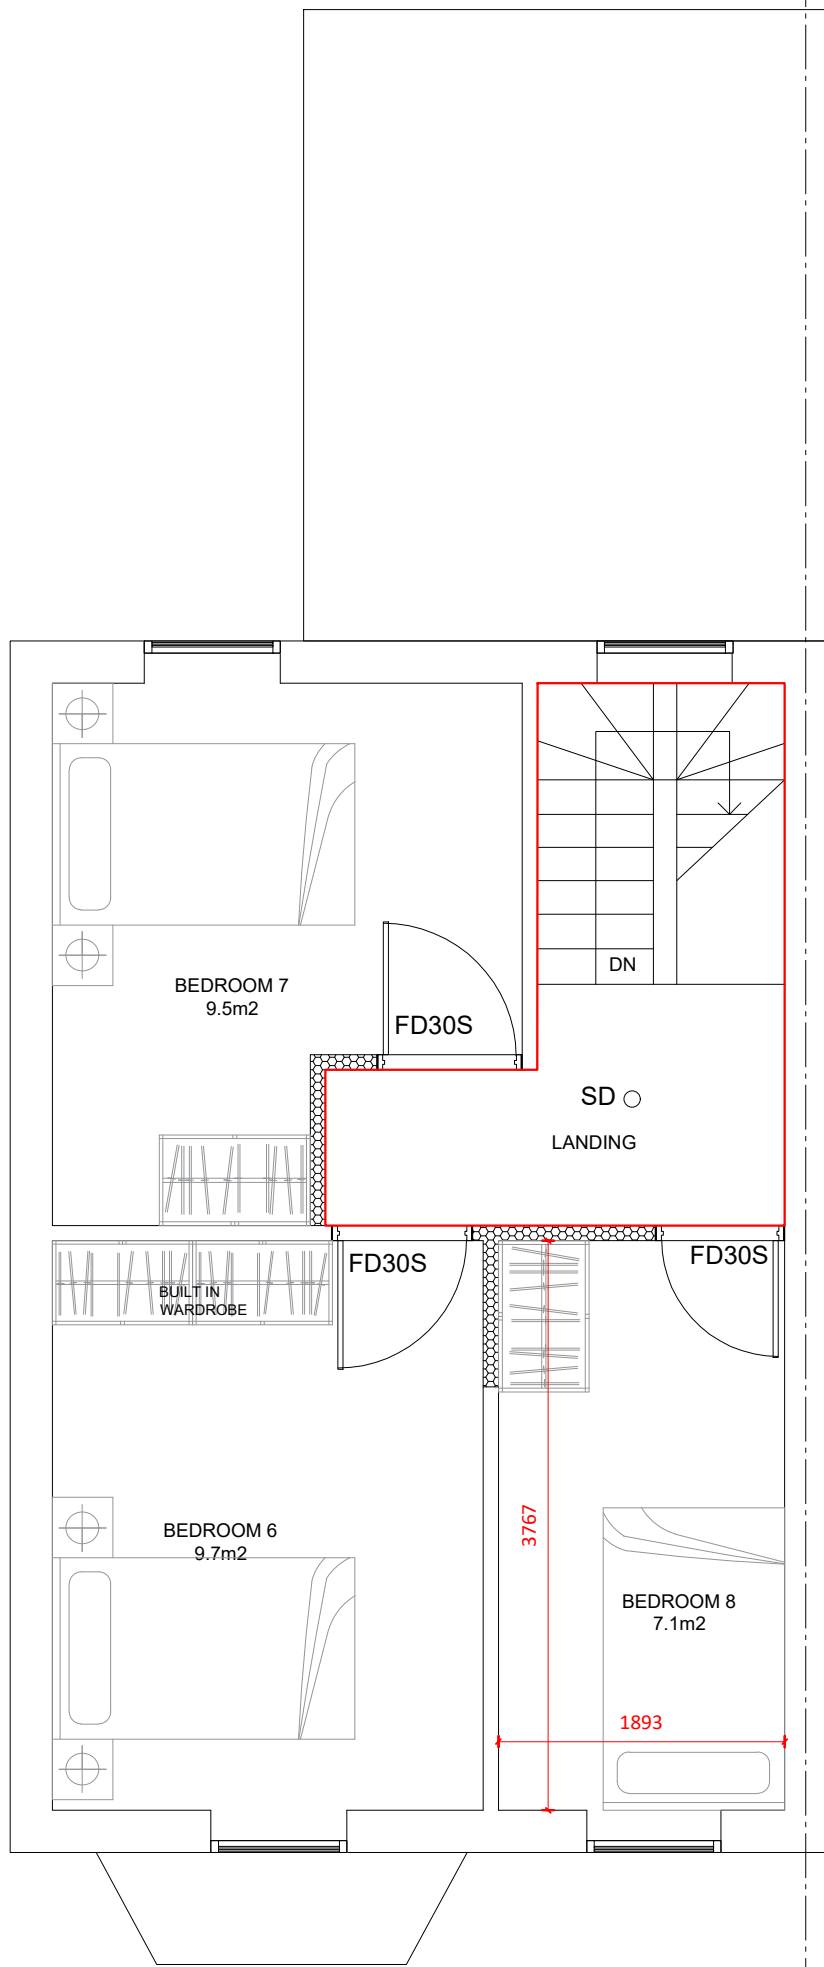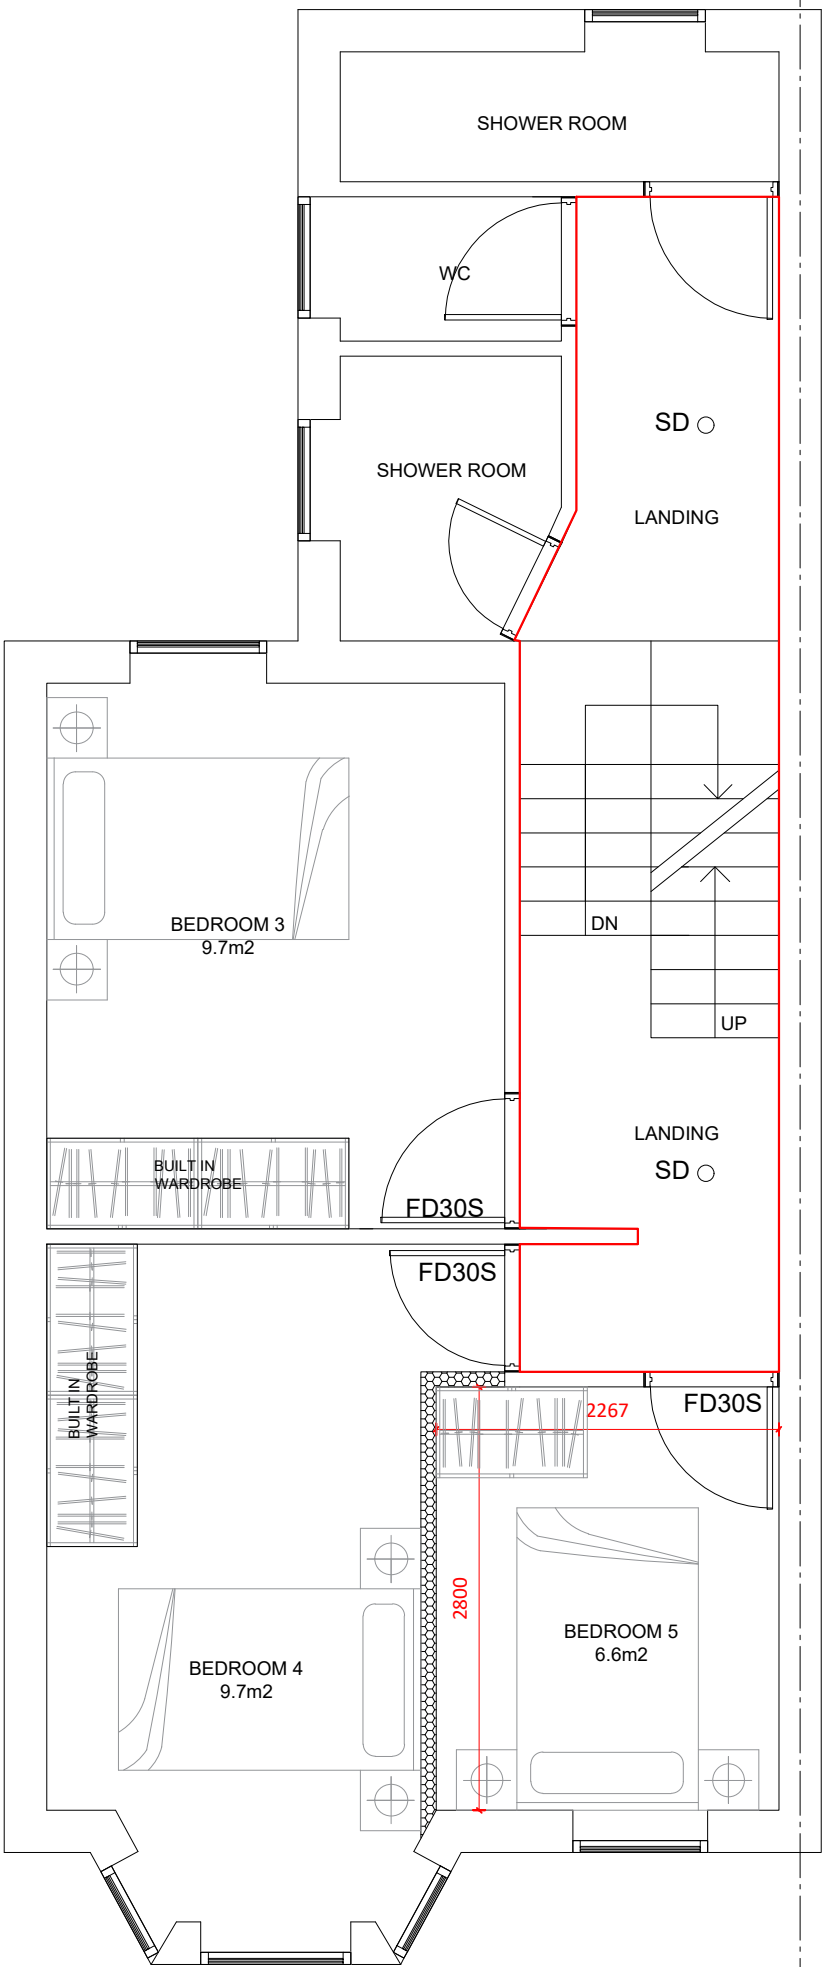

HMO ACCOMMODATION SCHEDULE			
BEDROOM	ROOM AREA (m²)	MIN. ROOM SIZE	COMPLIES?
BED 1	9.9m²	MIN. 6.51m² SINGLE OCCUPANY	YES
BED 2	9.9m²	MIN. 6.51m² SINGLE OCCUPANY	YES
BED 3	9.7m²	MIN. 6.51m² SINGLE OCCUPANY	YES
BED 4	9.7m²	MIN. 6.51m² SINGLE OCCUPANY	YES
BED 5	6.6m²	MIN. 6.51m² SINGLE OCCUPANY	YES
BED 6	9.7m²	MIN. 6.51m² SINGLE OCCUPANY	YES
BED 7	9.5m²	MIN. 6.51m² SINGLE OCCUPANY	YES
BED 8	7.1m²	MIN. 6.51m² SINGLE OCCUPANY	YES

LEGEND:

NEW CAVITY WALL

NEW STUD WALL

NEW BLOCKWORK WALL


FD30S FD30 FIRE DOORS WITH INTUMESCENT SEALS

SD MAINS OPERATED SMOKE DETECTOR

HD MAINS OPERATED HEAT DETECTOR

MINIMUM 30MIN FIRE PROTECTED HALLWAY

SCALE BAR FOR 1:50

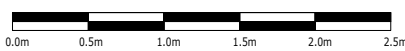

Rev.	Description	By	Chkd.	Date
P1	ISSUE FOR INFORMATION	SS	SS	SEPT 26

Title:	ISSUE FOR INFORMATION		
Client:			
Project:	39 THE GREENWAY, LONDON, UB8 2PJ		
Drawing:	PROPOSED PLANS		
Drawn:	SS	Chkd:	SS
Drawing Status:	PLANNING ISSUE	Rev.	P1
Scale:	Noted @ A2	Date	SEPT 26
Job No.	PSD/2026/840	Drawing No.	A02