

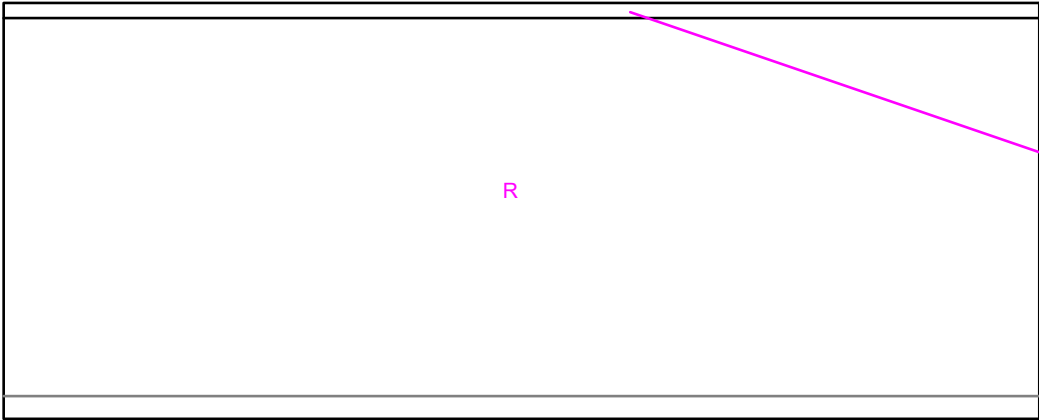
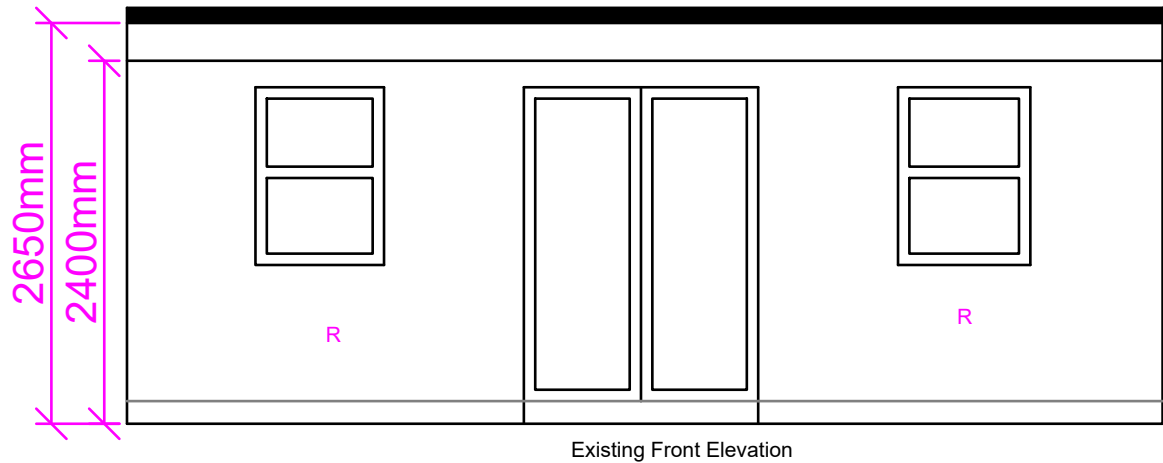



Note: This Drawing is for planning purpose and should not be used for construction.
All dimensions should be confirmed on site and any deviation should be reported back to designer.

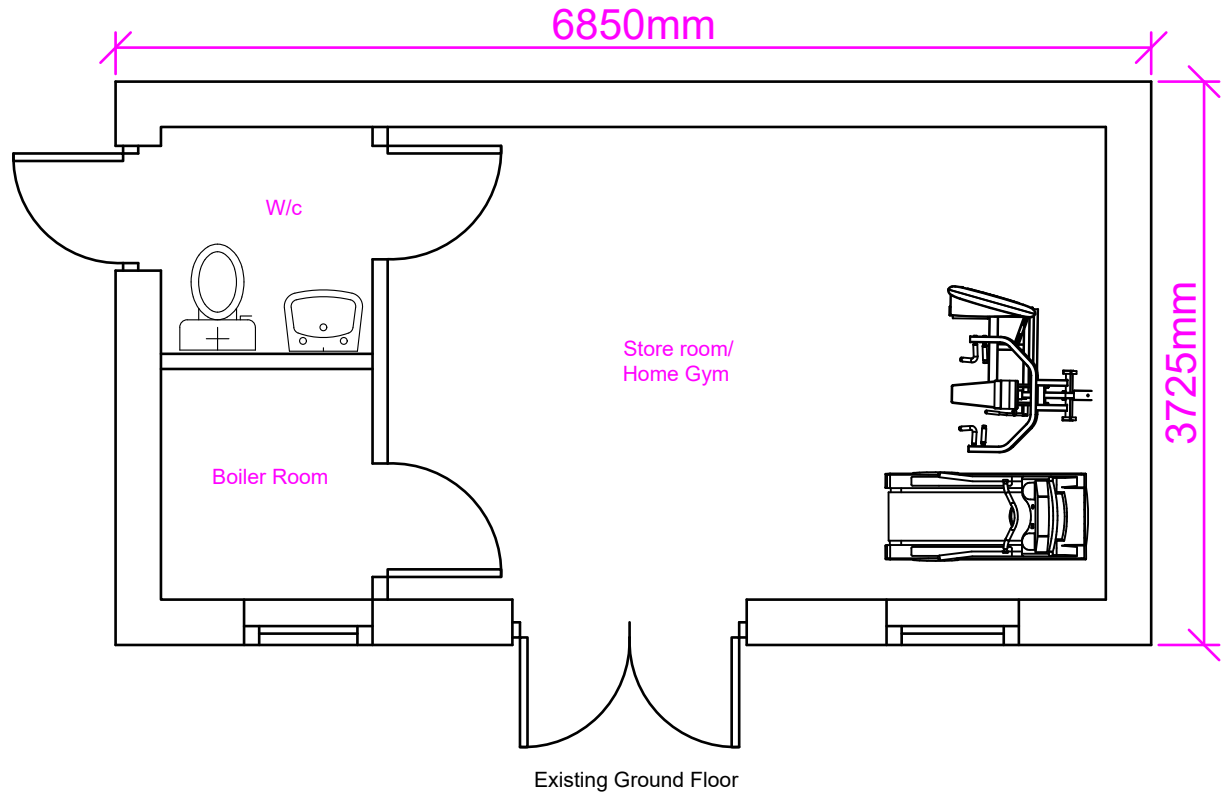

Existing Rear Extension

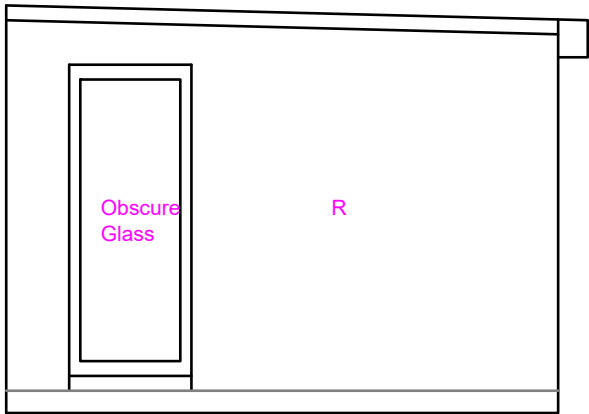

Existing Side Elevation (LHS)

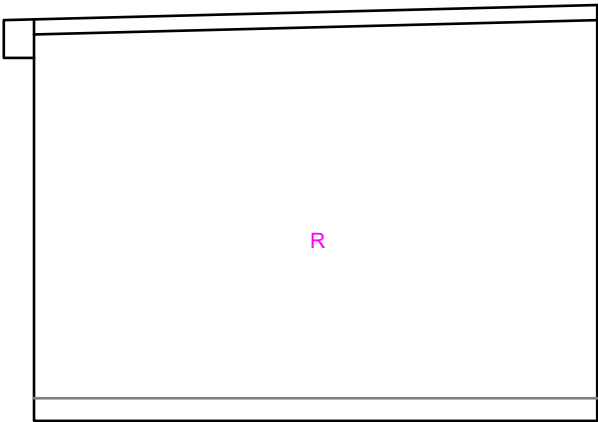

Existing Side Elevation (RHS)

R: Render

Render to match the Render of the main dwelling house.

Proposed Development:

Outbuilding

Site Address:

10 Townfield Road,
Hayes
UB3 2EL

Revisions:

Rev	Date	Description
A	18/08/2021	

Drawing Description:

Existing Floor Layout

Drawing No:

ART/2021/OB10TA/ELEE

Scale: 1:100
Paper Size: A3
Sheet No: 1 of 2



ART CONSULTANTS (UK) LTD
113 LONG LANE
STANWELL
TW19 7AL
M:07960071377
E: ARTCONSULTANTSUK@GMAIL.COM