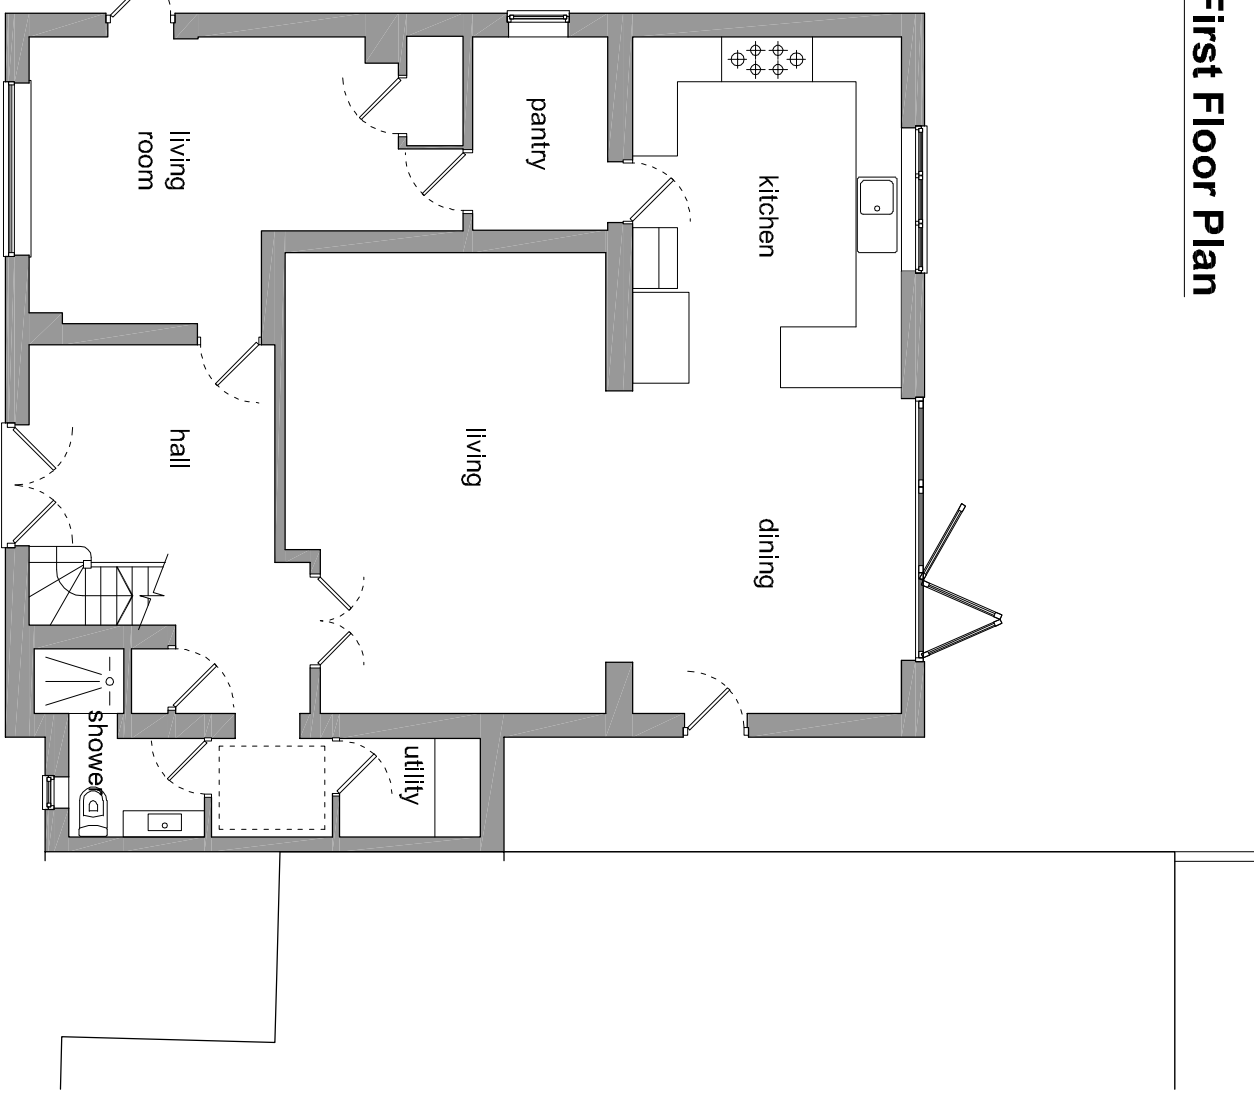
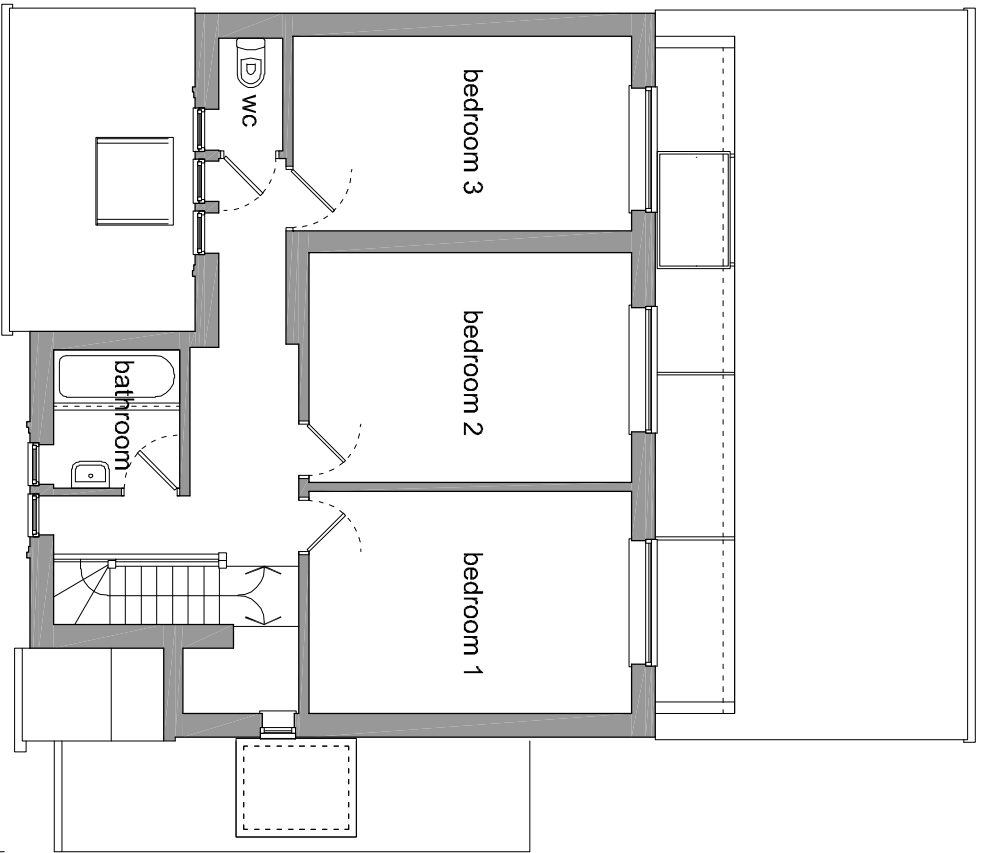
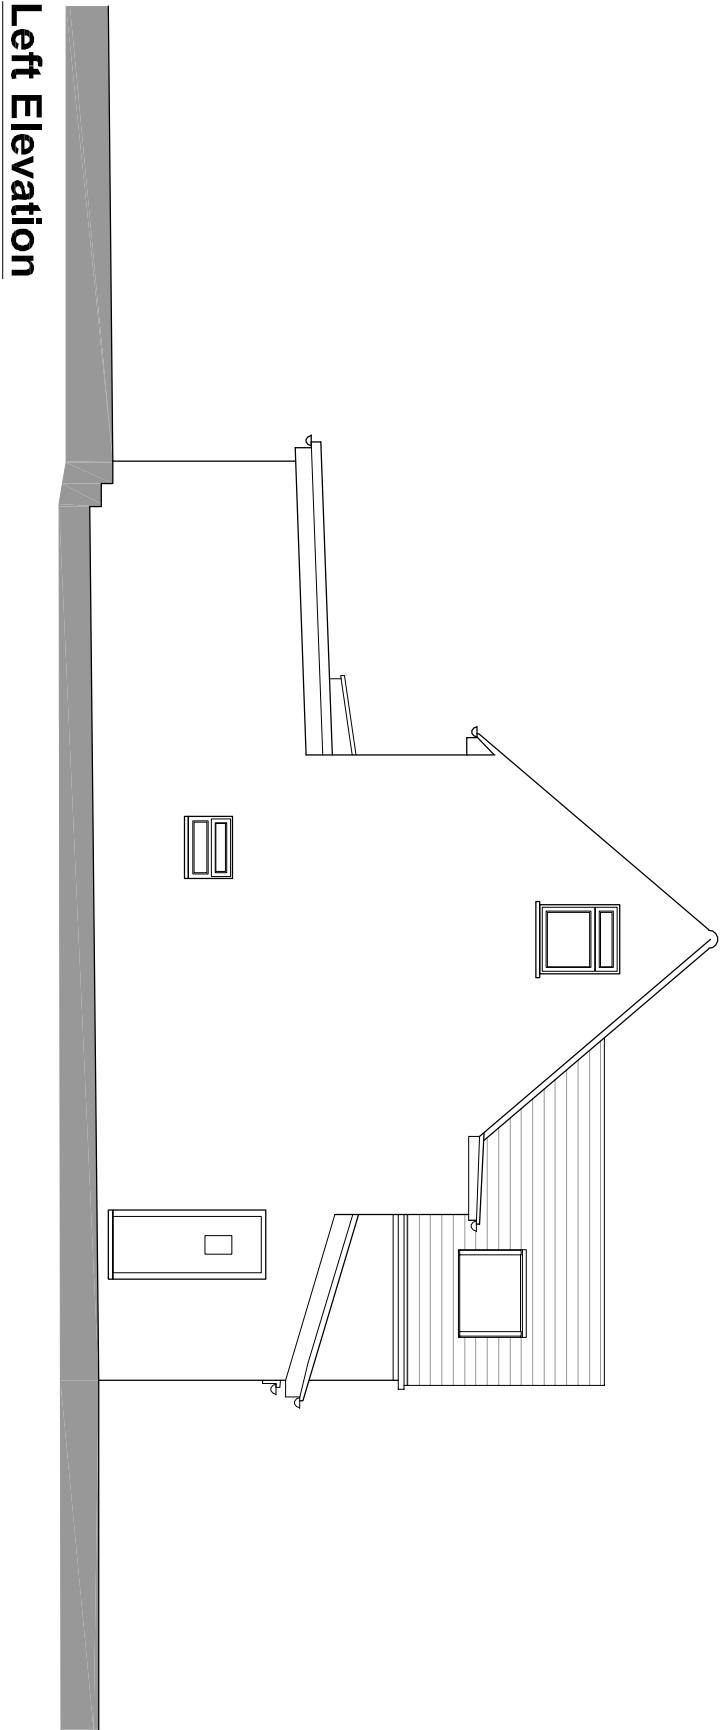
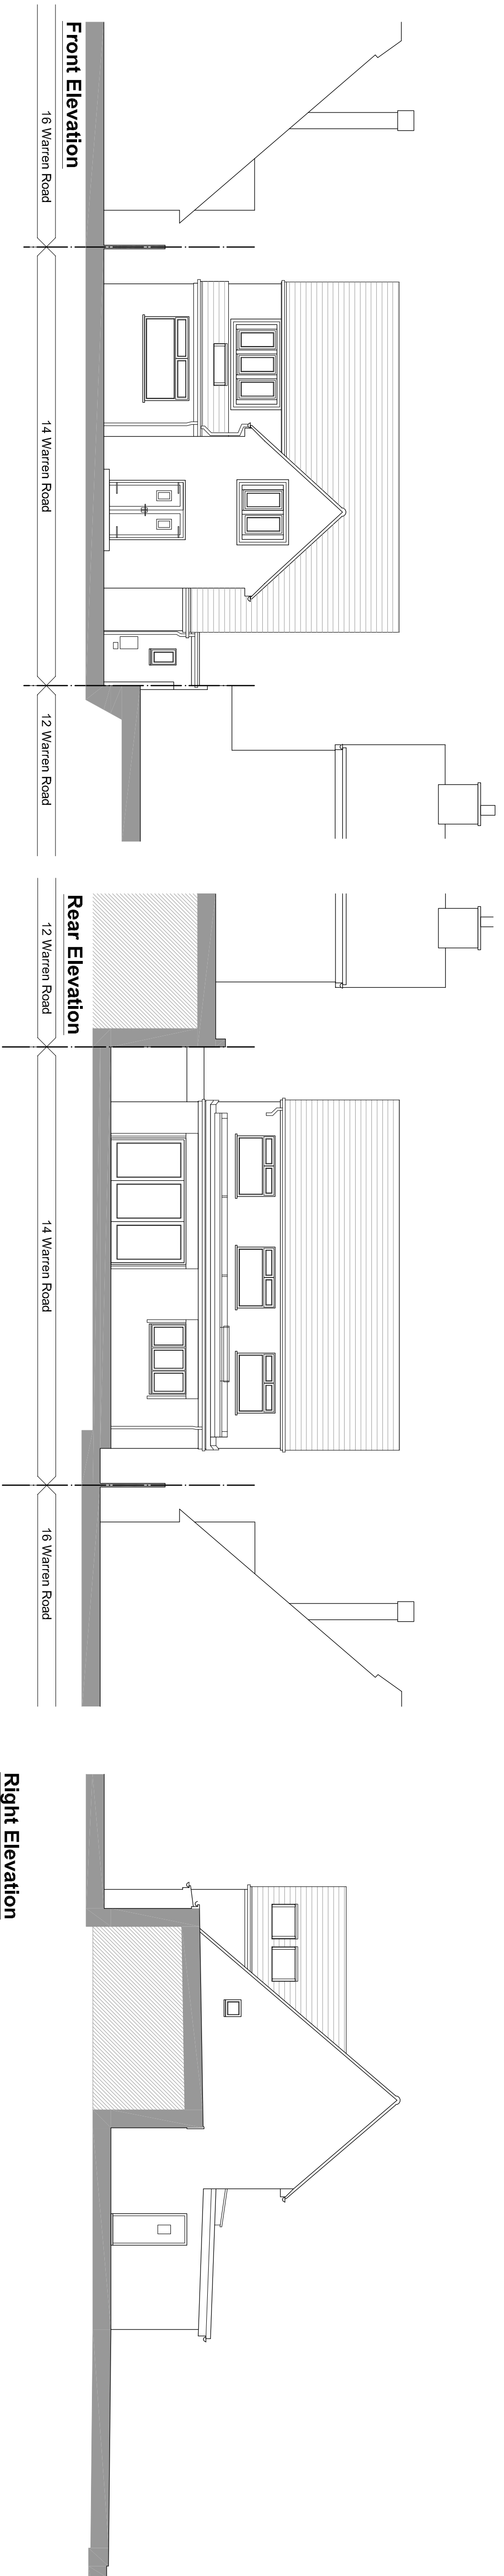


Rev	Description	Date
Do not scale from this drawing		
NOADES architects		
4 Penn Way Chorleywood Hertfordshire WD3 5HQ 01923 282360 www.noadesarchitects.com		
Client H & K Gill		
Project 14 Warren Road		
Rear Extension and remodeling		
Description		
Existing Drawings		
Scale 1:100 uno	Drawn MN	Date Feb 21
Job No. 4133	Drawing No. P-002	Rev -