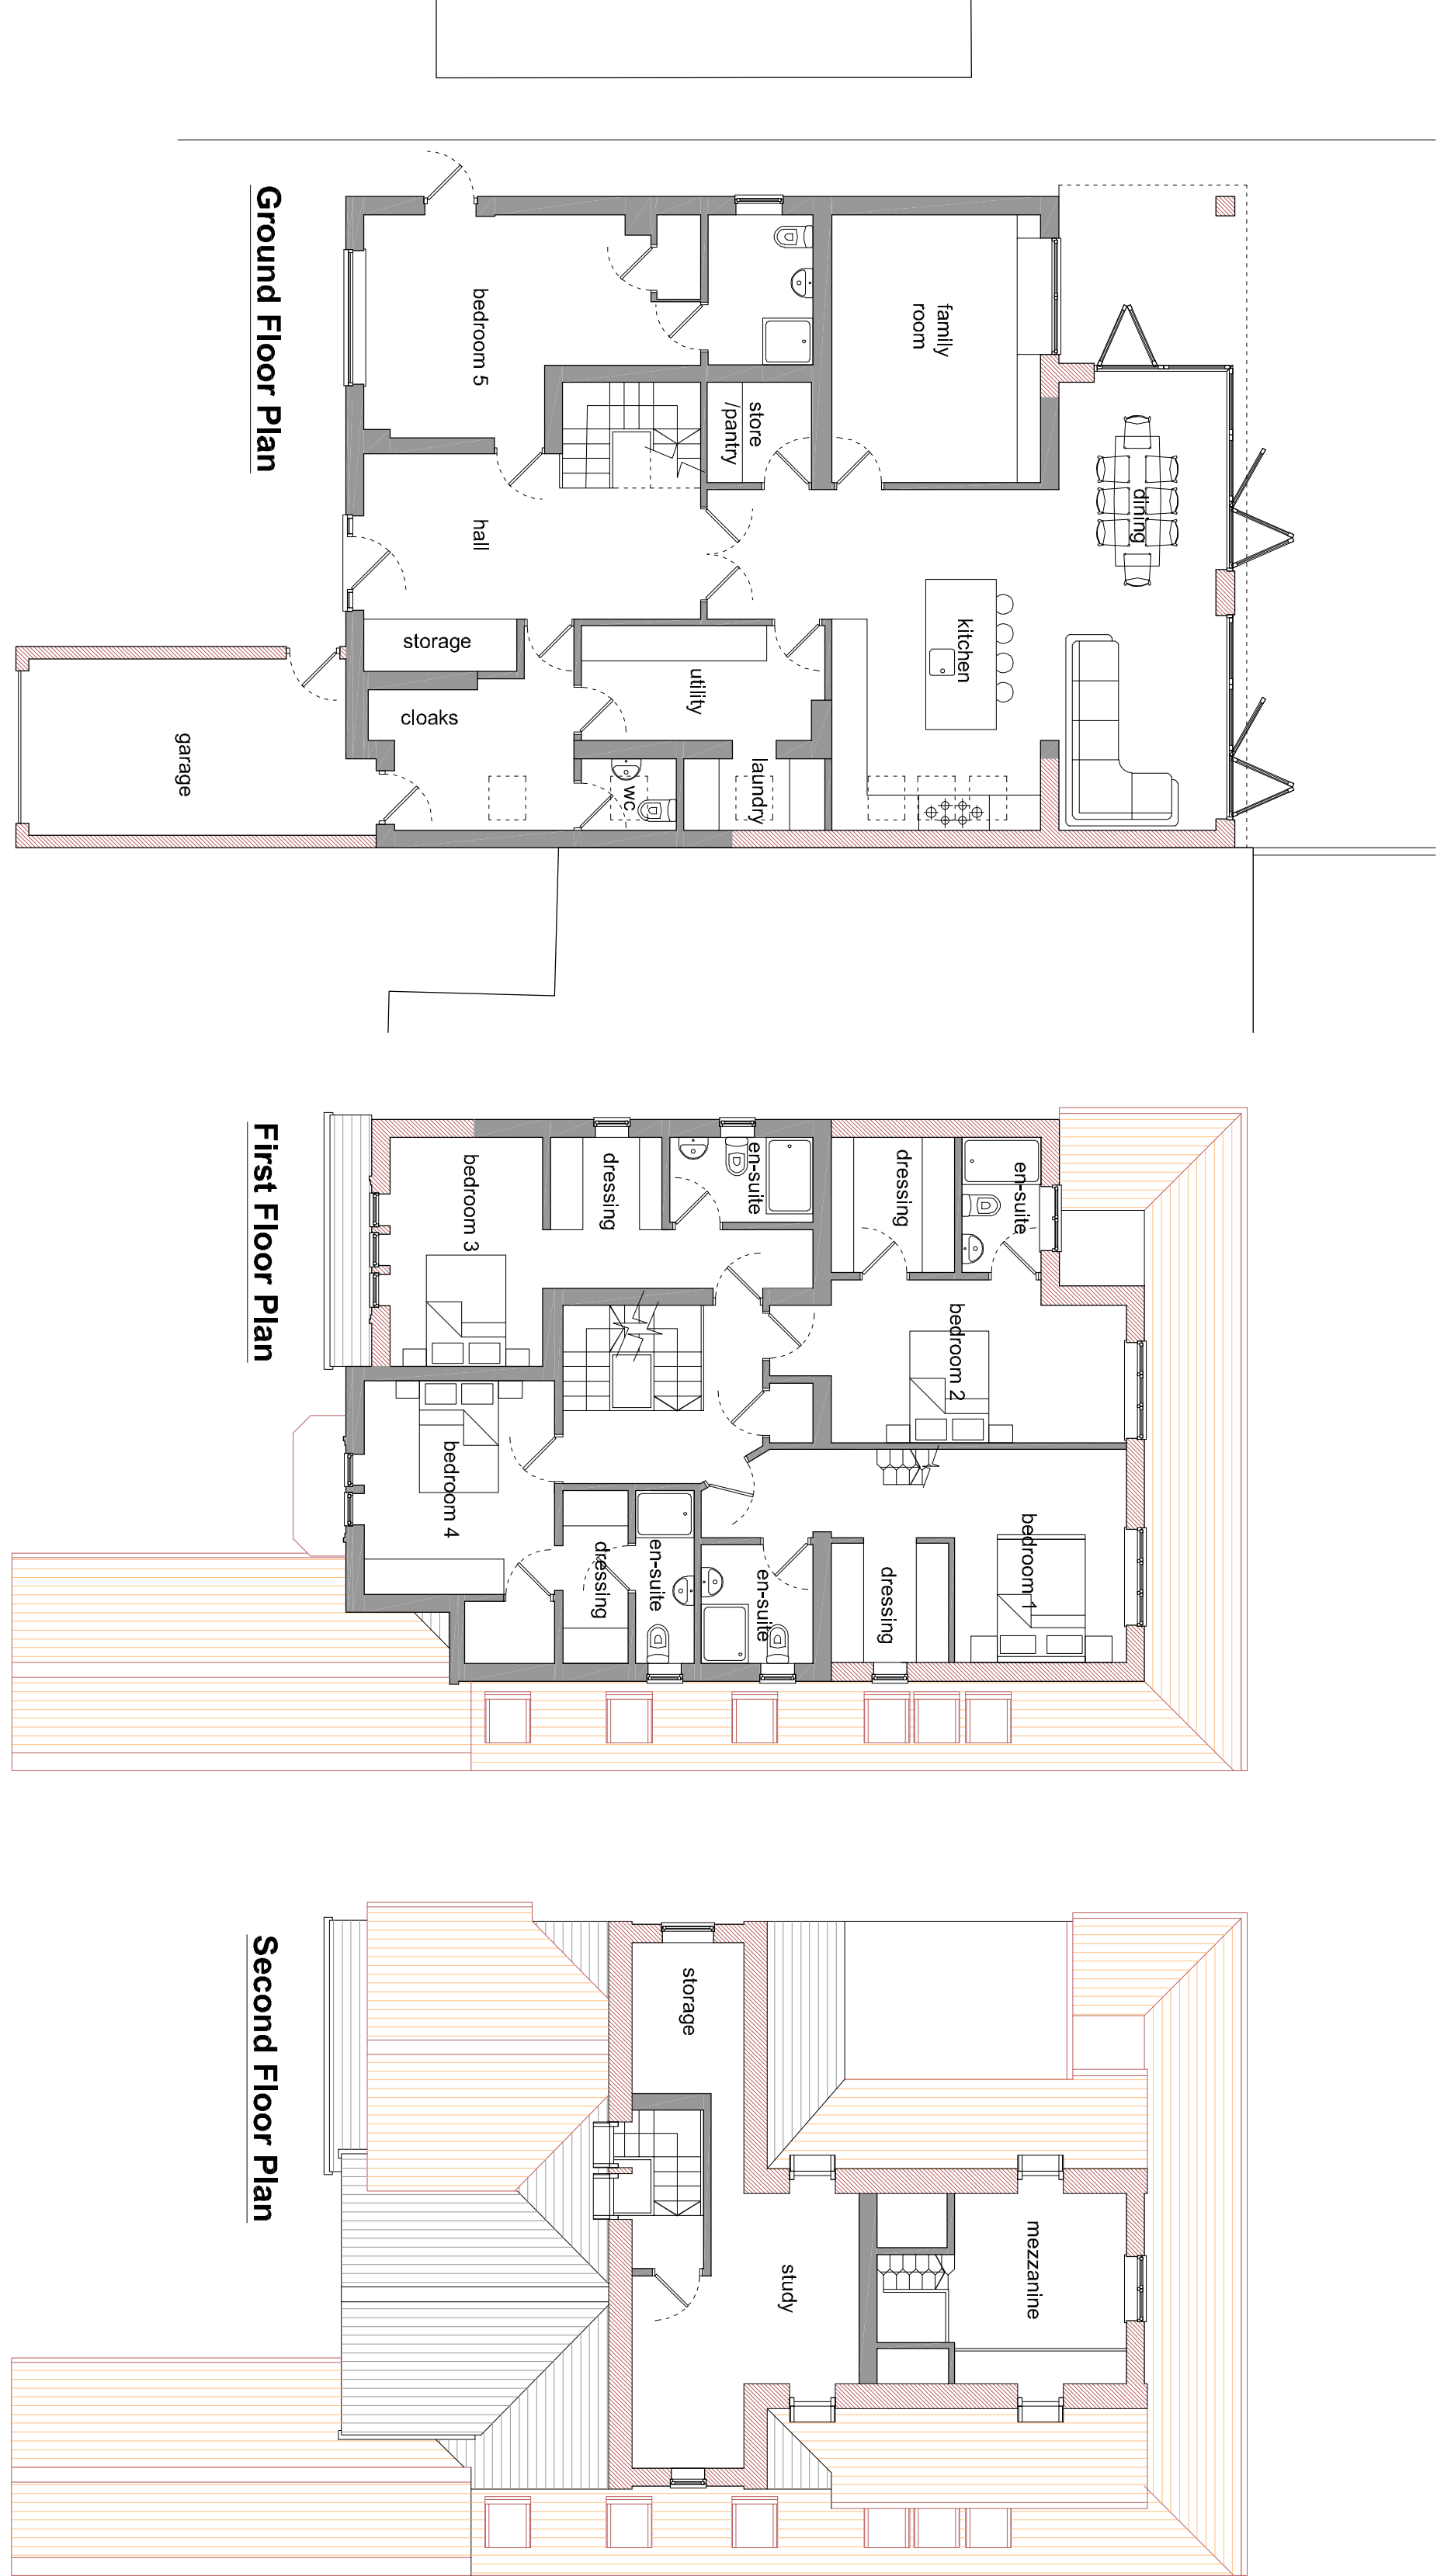
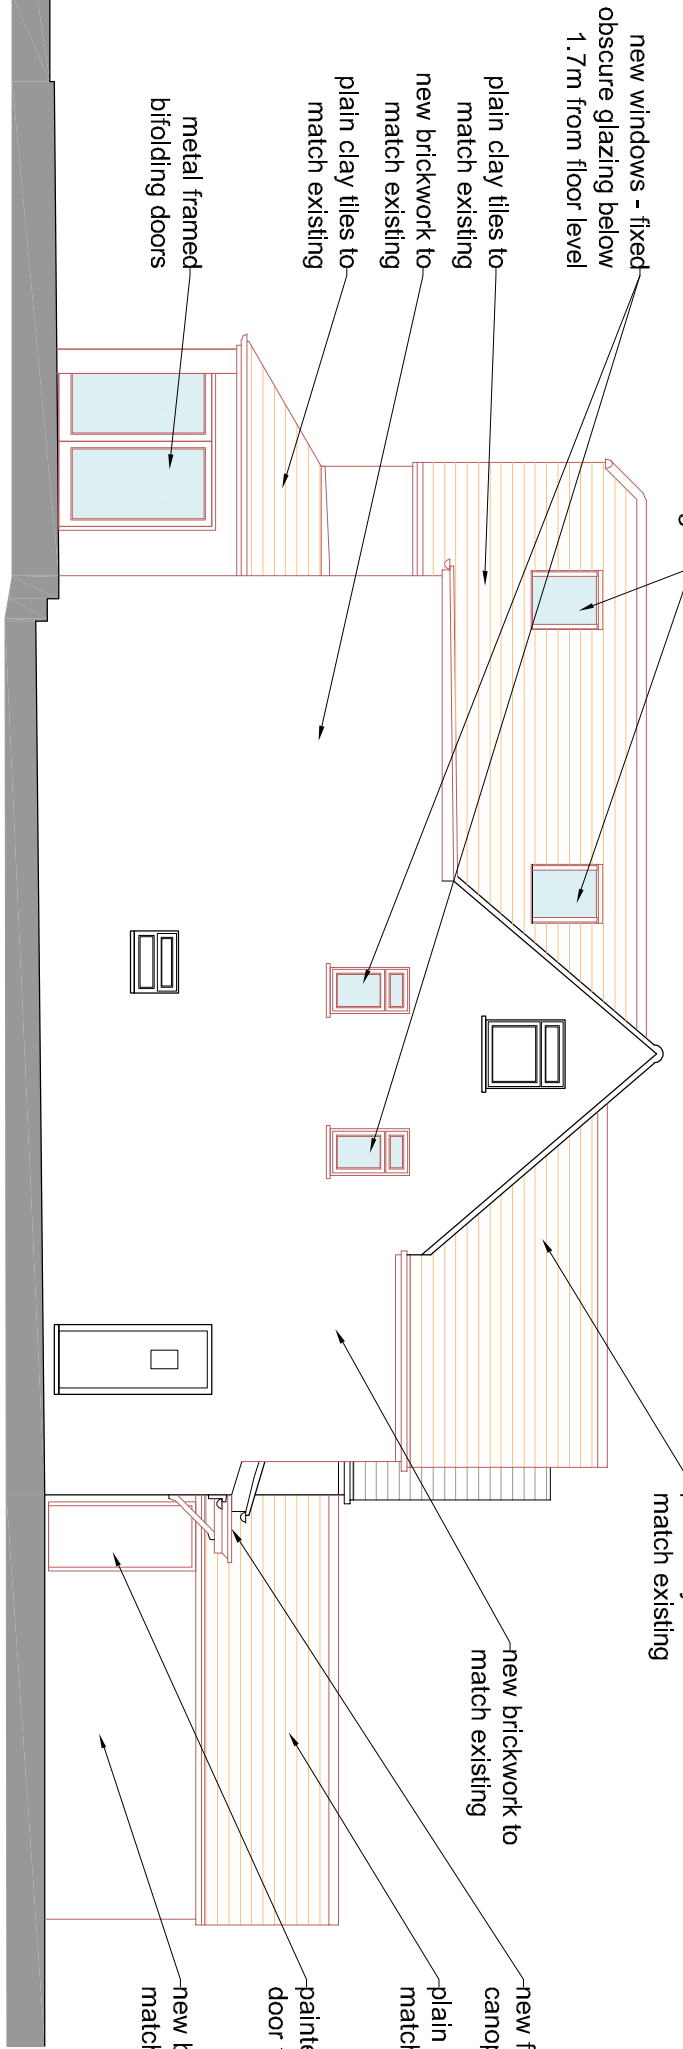
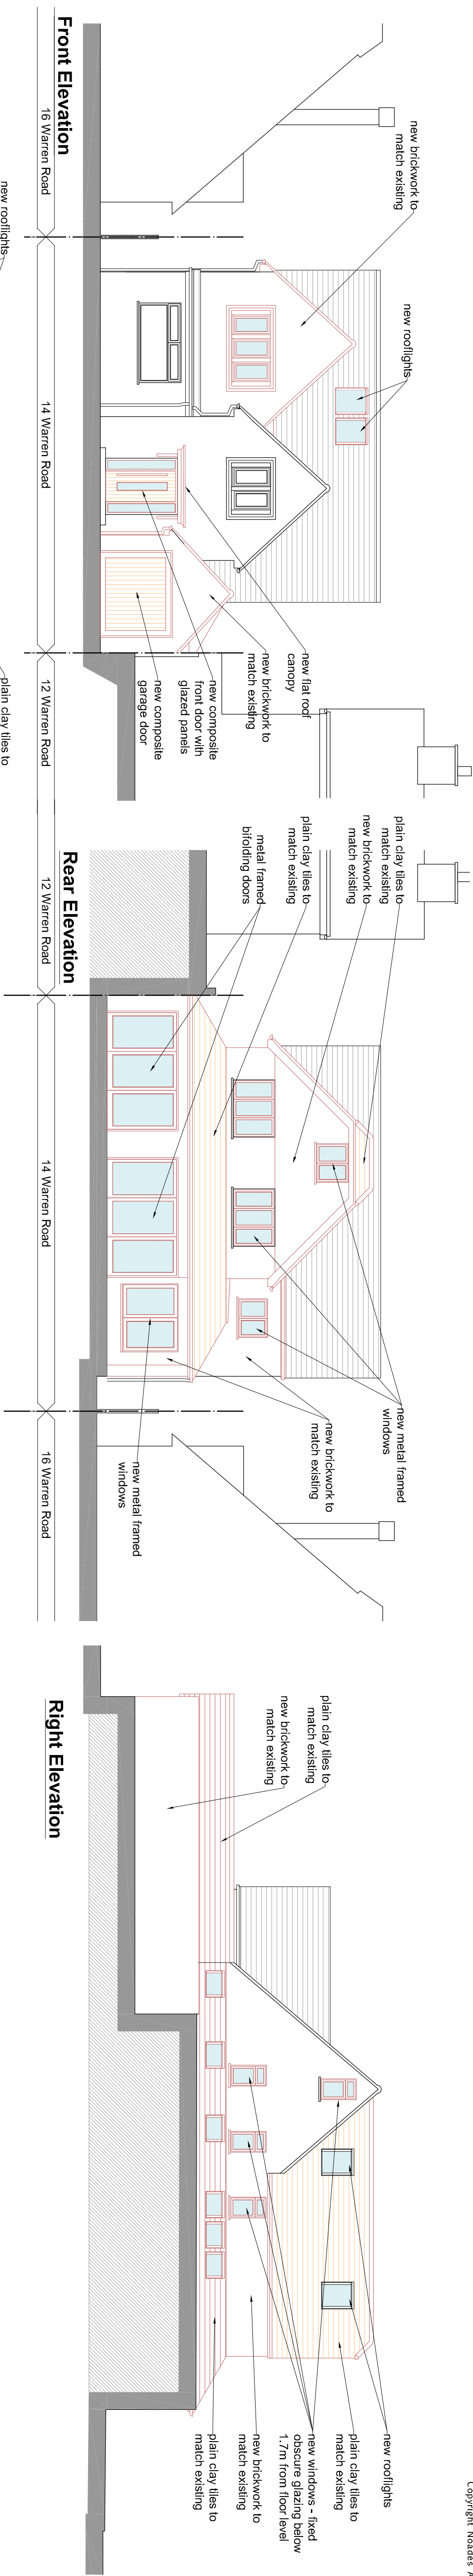


| Rev | Description                | Date       |
|-----|----------------------------|------------|
| C   | Updated to client comments | 12/04/2021 |
| B   | First floor updated        | 07/04/2021 |
| A   | General updates            | 15/03/2021 |

|                                                                                                   |
|---------------------------------------------------------------------------------------------------|
| Do not scale from this drawing                                                                    |
| <b>NOADES</b><br>architects                                                                       |
| 4 Penn Way<br>Cherleywood<br>Hertfordshire<br>WD3 5HQ<br>01923 282360<br>www.noadesarchitects.com |

Client  
H & K Gill

Project  
14 Warren Road  
Rear Extension and remodeling

Description  
Proposed Drawings

| Scale     | Drawn       | Date   |
|-----------|-------------|--------|
| 1:100 uno | MN          | Feb 21 |
| Job No.   | Drawing No. | Rev    |
| 4133      | P-003       | C      |