


0.5 0 0.5 1 1.5 2 2.5
SCALE 1:50
m

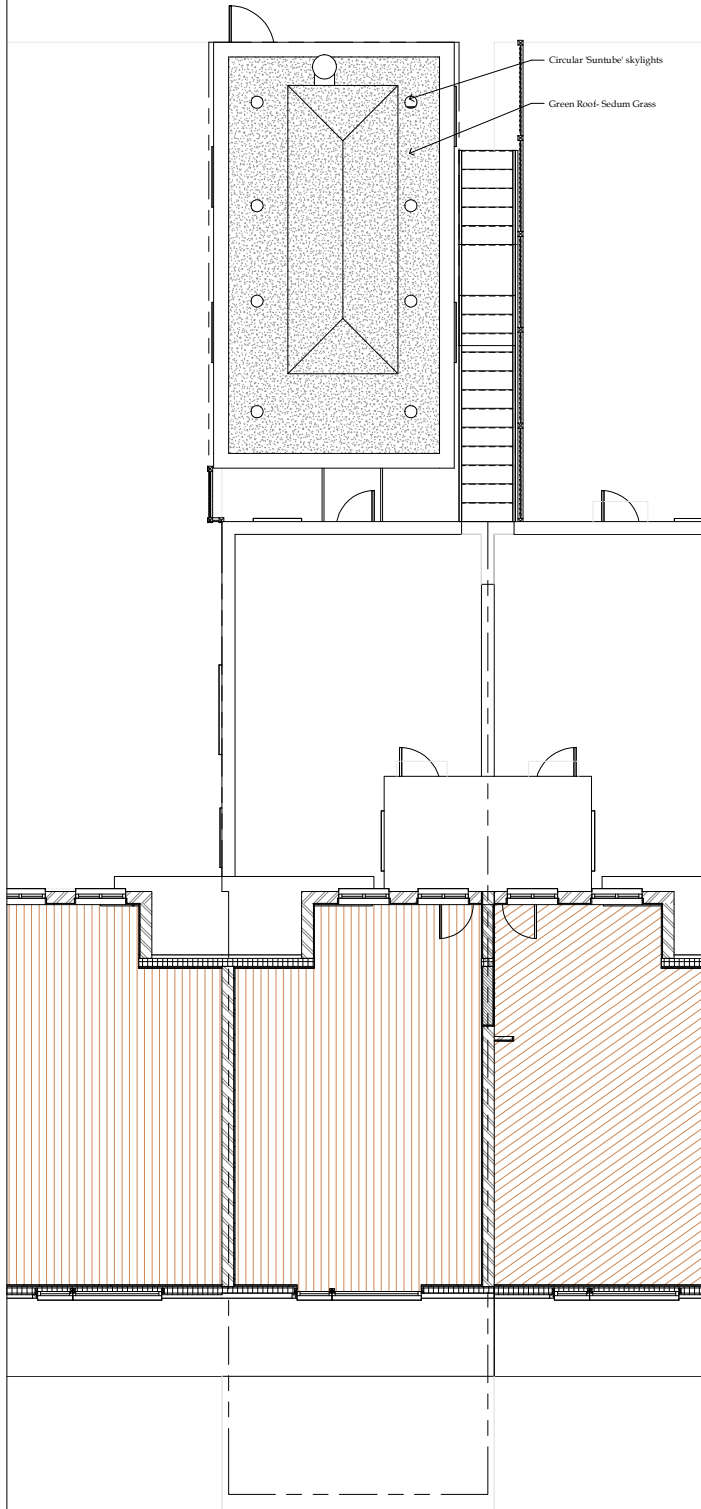

1 1.3 Proposed Loft Plan
1:50

Client : Casey Farquharson

Project : 214 Whitby Road, South
Ruislip, HA4 9DY

Drawing : Proposed Loft Plan

Scale : 1:50

Status : Planning

Rev:

Date : 16/10/20

Dwg No : PL-FR-PS-01-13



DESIGNLABS LONDON
ARCHITECTURE / INTERIOR / MANAGEMENT / PLANNING
T: 07870661614 / 07888831314
E: info@designlabslondon.com W: www.designlabslondon.com

© THIS DRAWING IS THE COPYRIGHT OF DESIGNLABS LONDON LTD. It shall not be in any way used or reproduced or connected without their prior written consent. All dimensions are to be checked on site by client or contractor prior to commencing any work. Work only to agreed dimensions. Any discrepancies are to be reported to the DLI in writing and DLI shall not take responsibility for site failing to inform discrepancies.