


0.5 0 0.5 1 1.5 2 2.5
SCALE 1:50
m

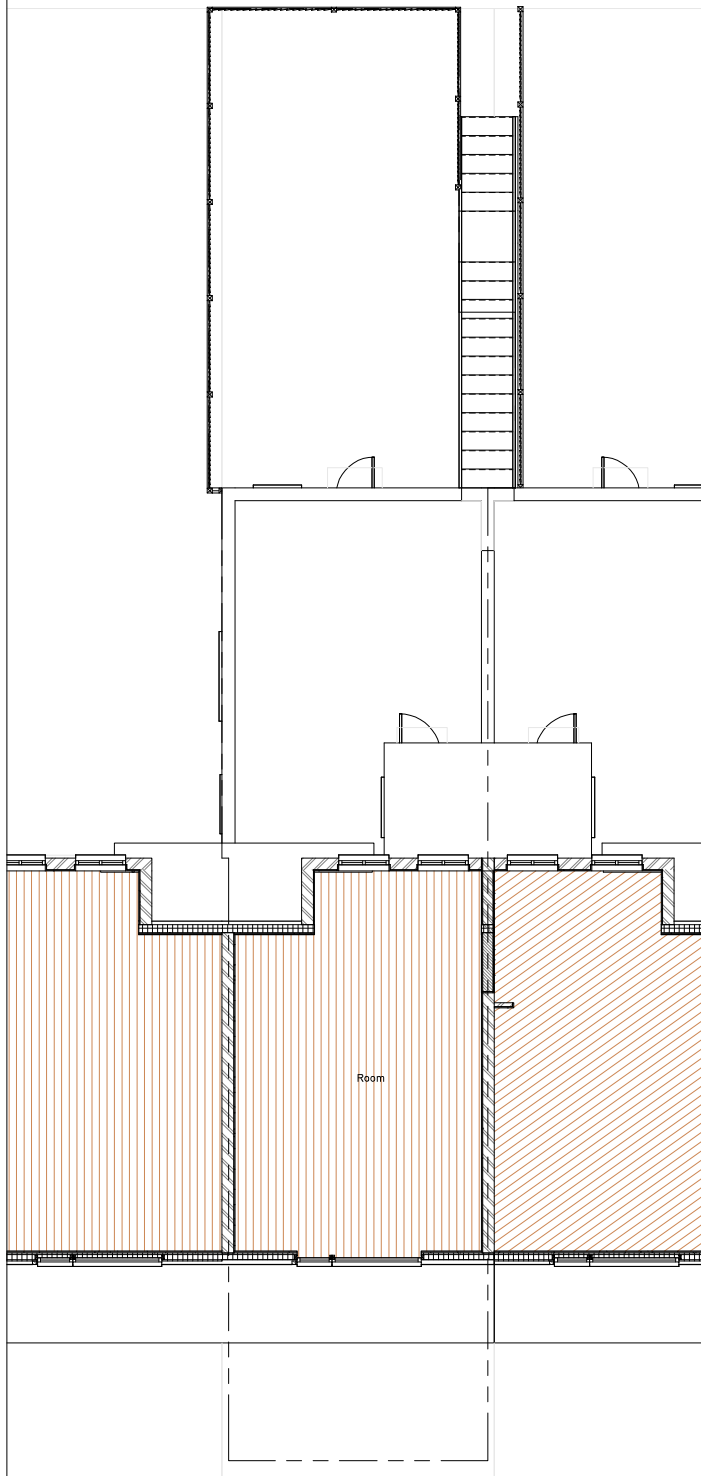

1 0.3 Existing Loft Plan
1:50

Client : Casey Farquharson		
Project : 214 Whitby Road, South Ruislip, HA4 9DY		
Drawing : Existing Loft Plan		
Scale : 1:50	Status : Planning	Rev :
Date : 16/10/20	Dwg No : PL-008-PS-02-03	



DESIGNLABS LONDON
ARCHITECTURE / INTERIOR / MANAGEMENT / PLANNING
T: 07870661614 / 07888831314
E: info@designlabslondon.com W: www.designlabslondon.com

© THIS DRAWING IS THE COPYRIGHT OF DESIGNLABS LONDON LTD. It shall not be in any way used or reproduced or connected without their prior written consent. All dimensions are to be checked on site by client or contractor prior to commencing any work. Work only to signed dimensions. Any discrepancies are to be reported to the DLI. In writing and DLI shall not take responsibility for site failing to inform discrepancies.