



NOTES

General


- 1. All dimensions and levels are to be checked on site.
- 2. All discrepancies or omissions are to be reported to the architect immediately.
- 3. This drawing is the property of Archiserve Developments Ltd. Copyright reserved.

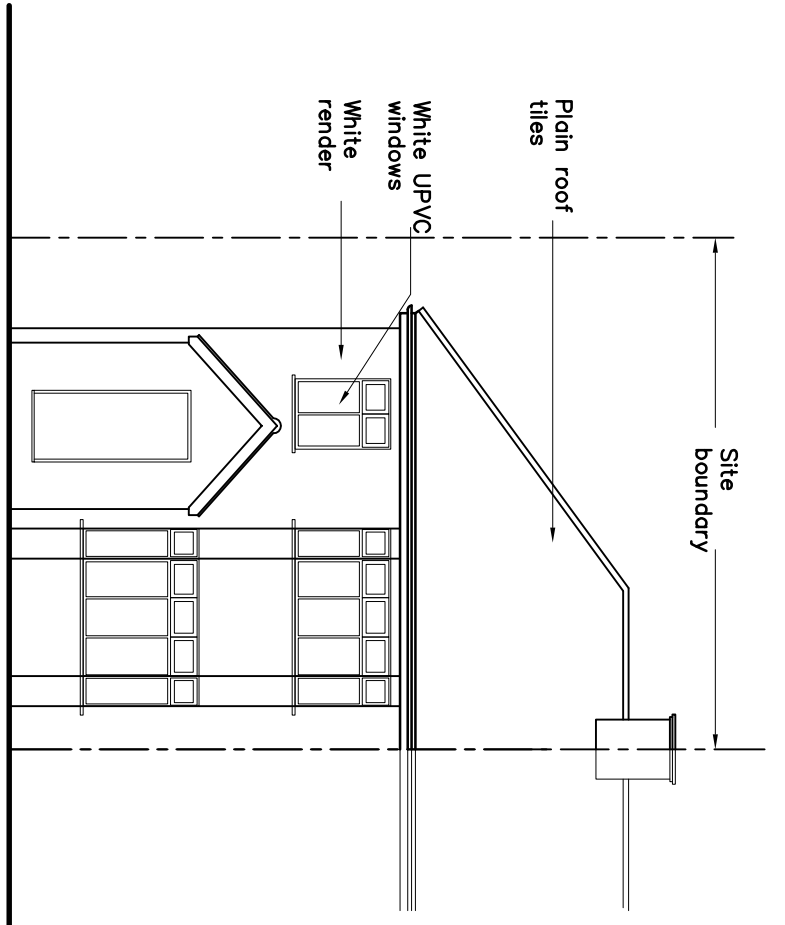


EXISTING NORTH-WEST (FRONT) ELEVATION

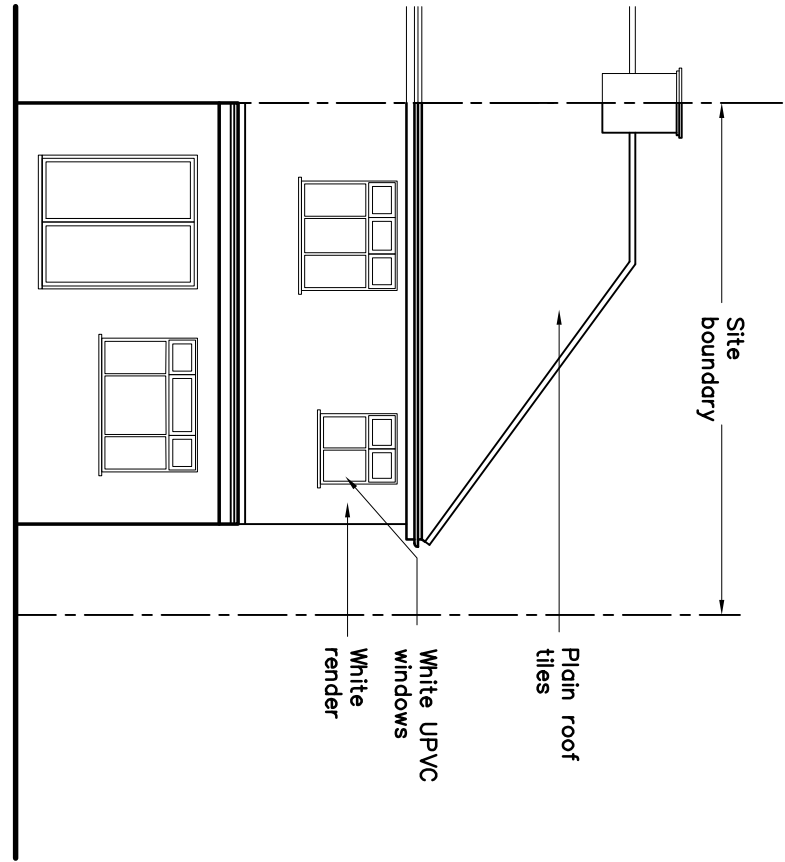

EXISTING SOUTH-EAST (REAR) ELEVATION

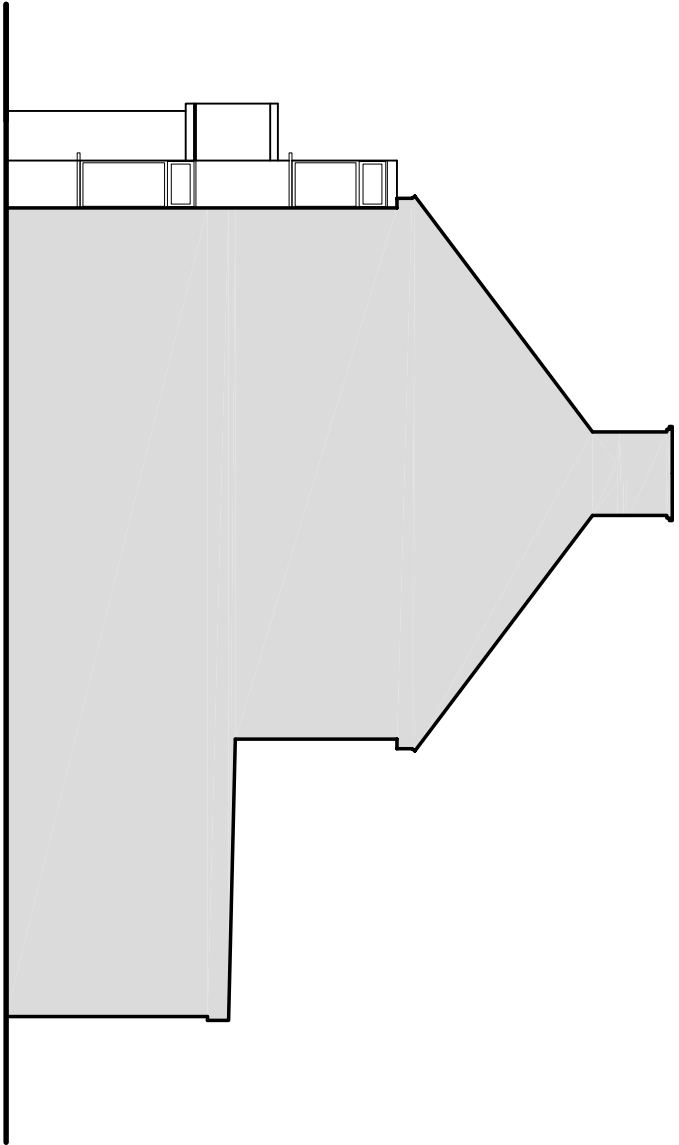

EXISTING SOUTH-WEST (SIDE) ELEVATION

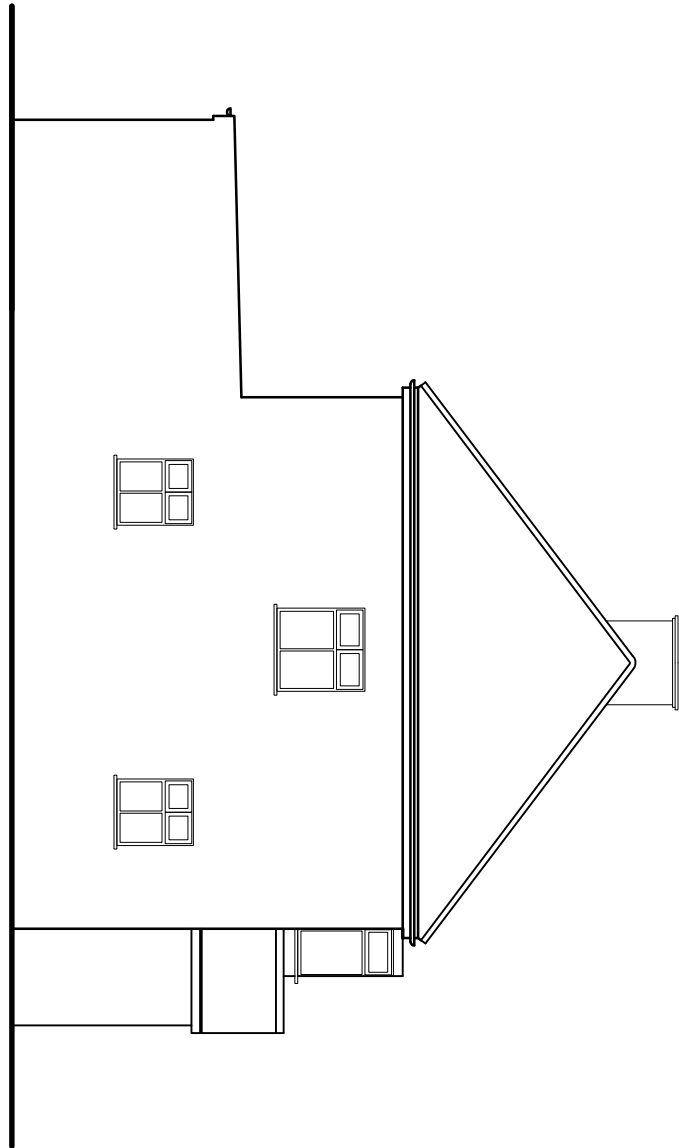

EXISTING NORTH-EAST (SIDE) ELEVATION



LINEAR SCALE 1:100

archiserve developments ltd

chartered architects + development consultants

communications house, 26 york street, london W1U 6PZ
t: 0844 854 1372
e: chinedu@archiservedevelopments.com

Project:	46 BERKELEY ROAD UXBRIDGE UB10 9DX	Job no.:	BER/094/16	Drg. no.:	PD200
	PROPOSED LOFT CONVERSION				
Client:	MR S. HOOSHANGI	Scale:	1:100@A3	Drawn by:	CE
Description:	EXISTING ELEVATIONS	Checked by:	CE	Date:	03.01.17