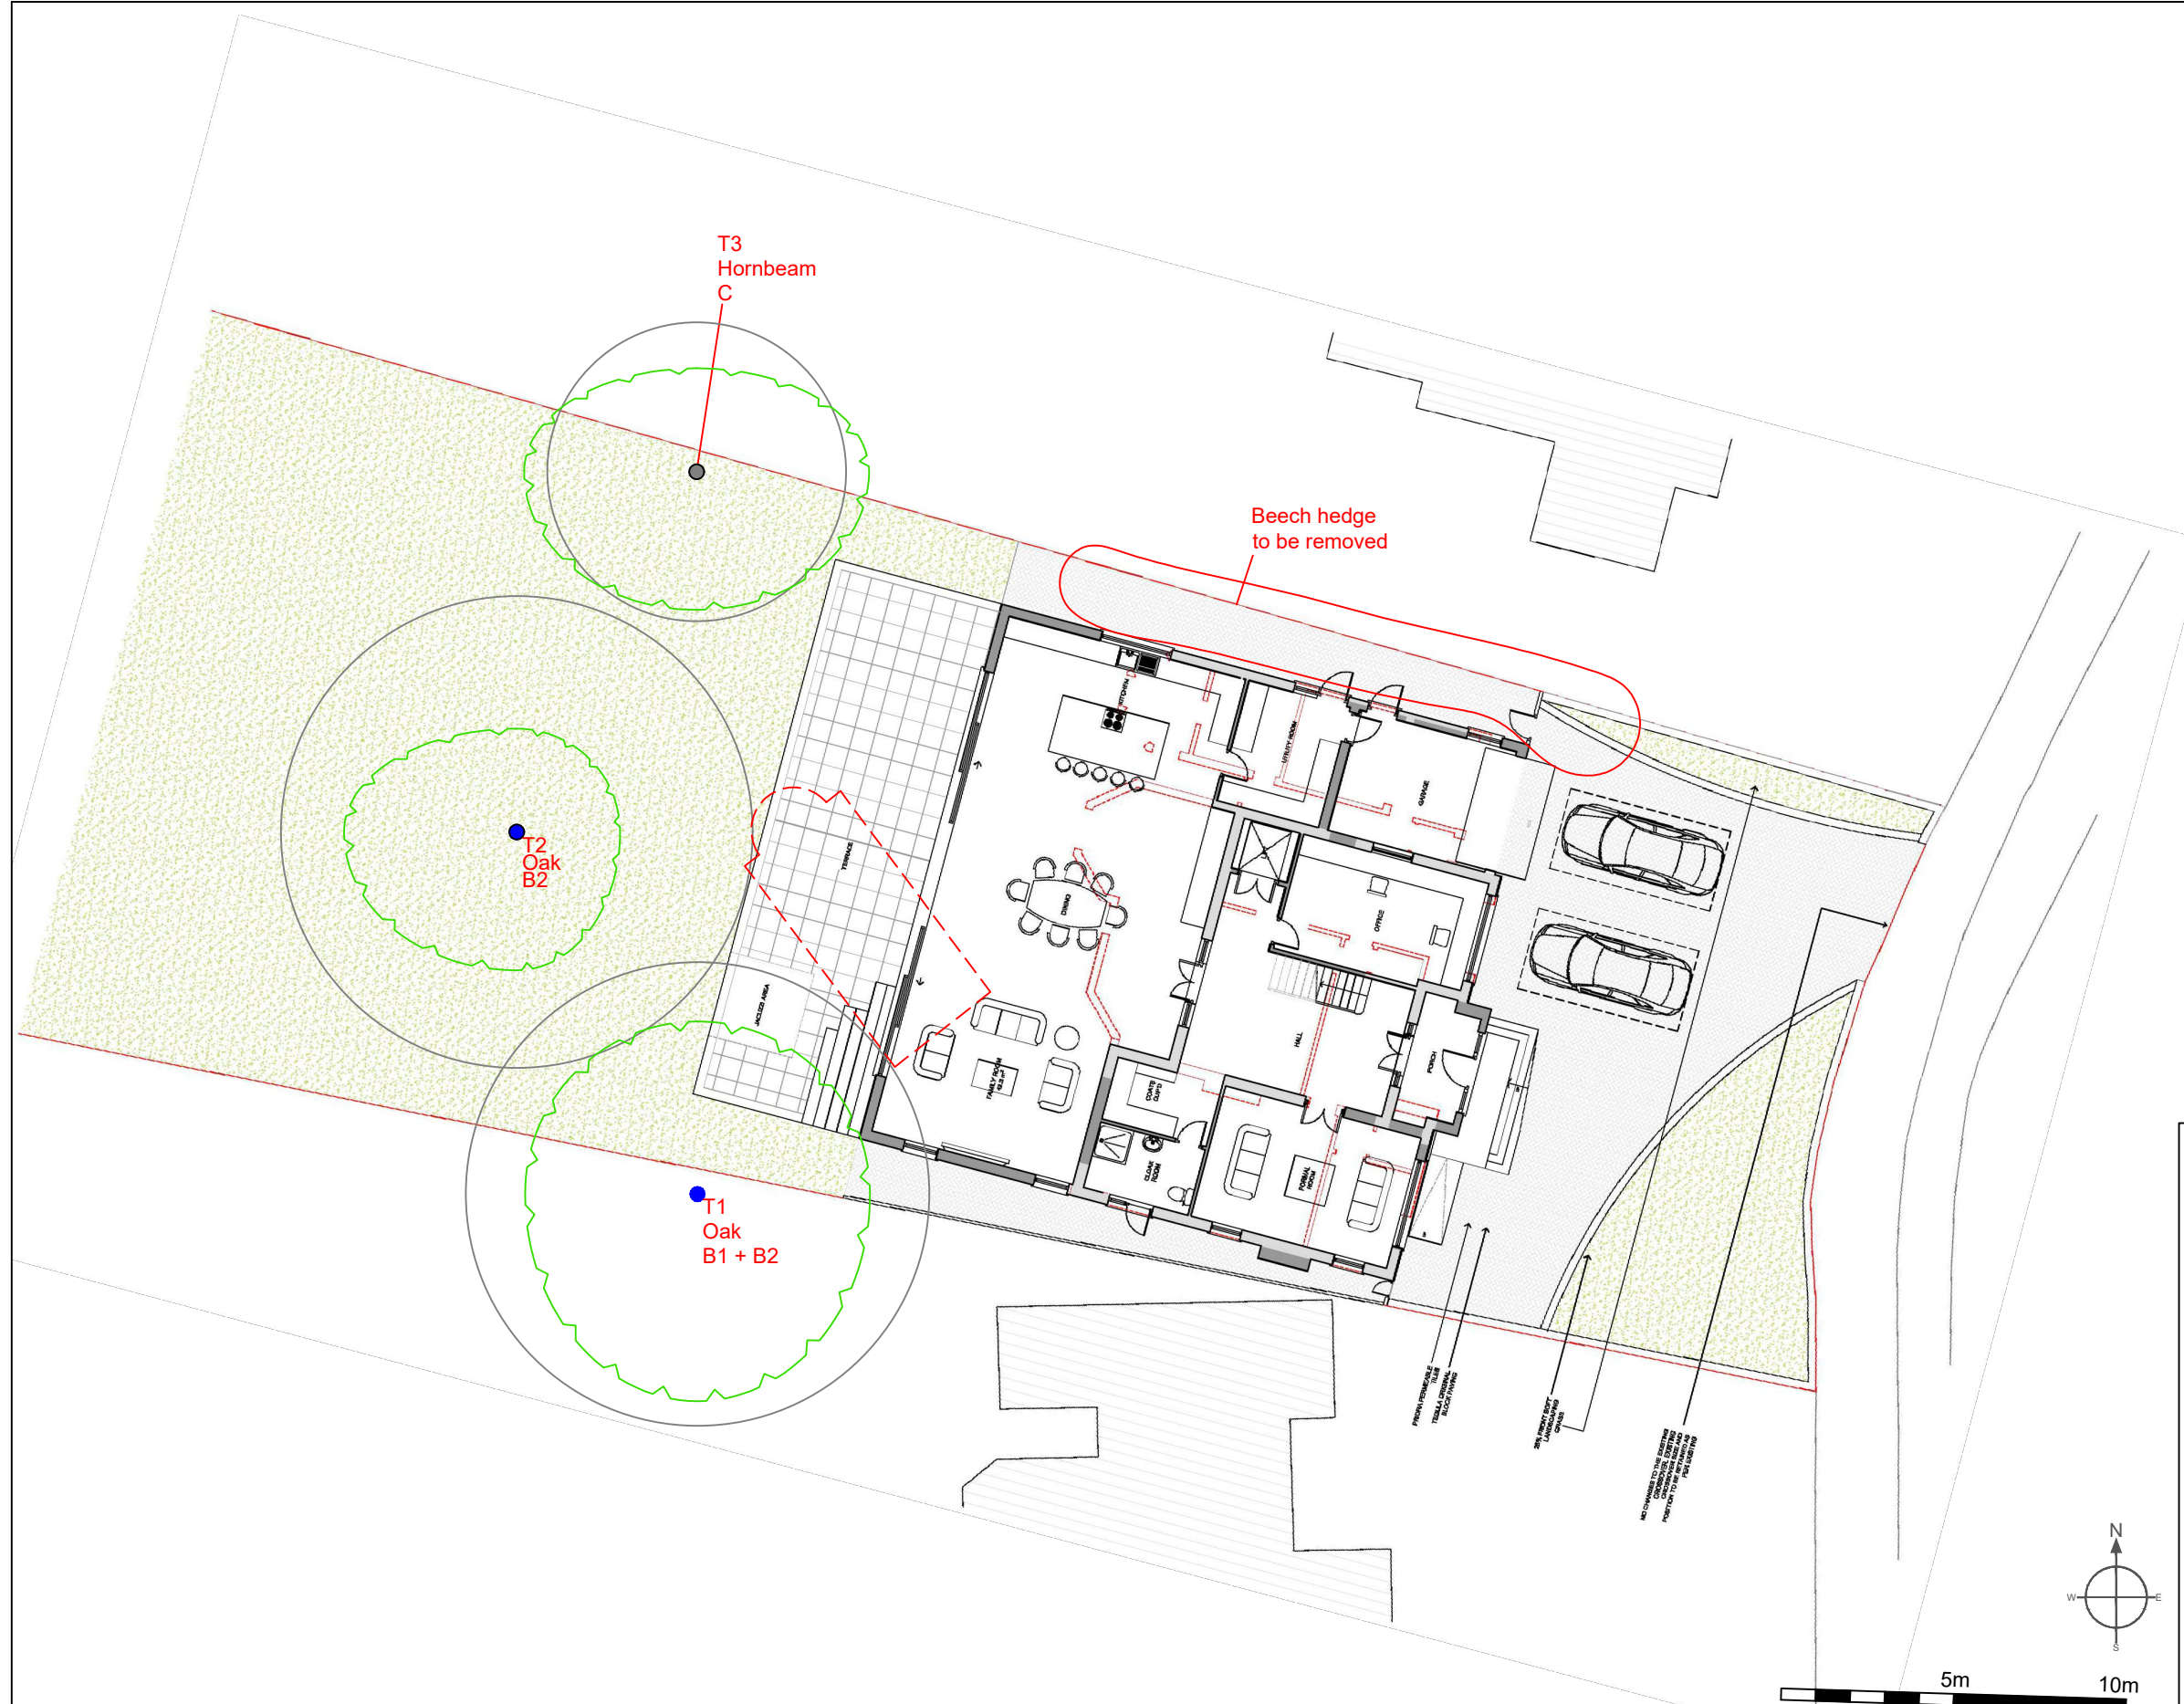




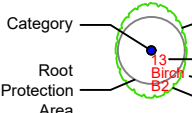

Merewood
 Arboricultural Consultancy Services

Merewood, Gregory Road, Hedgerley, Bucks, SL2 3XW
 Tel: 01753 647236 Mob: 07784 915944
 email: s_imon.hawkins@hotmail.co.uk

Site: 64 Copewood Way, Northwood	1:200 at A3
Drawing Title: Arboricultural Impact Assessment	Rev D, Aug 2022

Key:

- Category A
- Category B
- Category C
- Category U



Category

Root Protection Area

Crown Spread

Tree Number

Species

Category

NOTE: Tree locations are approximate