


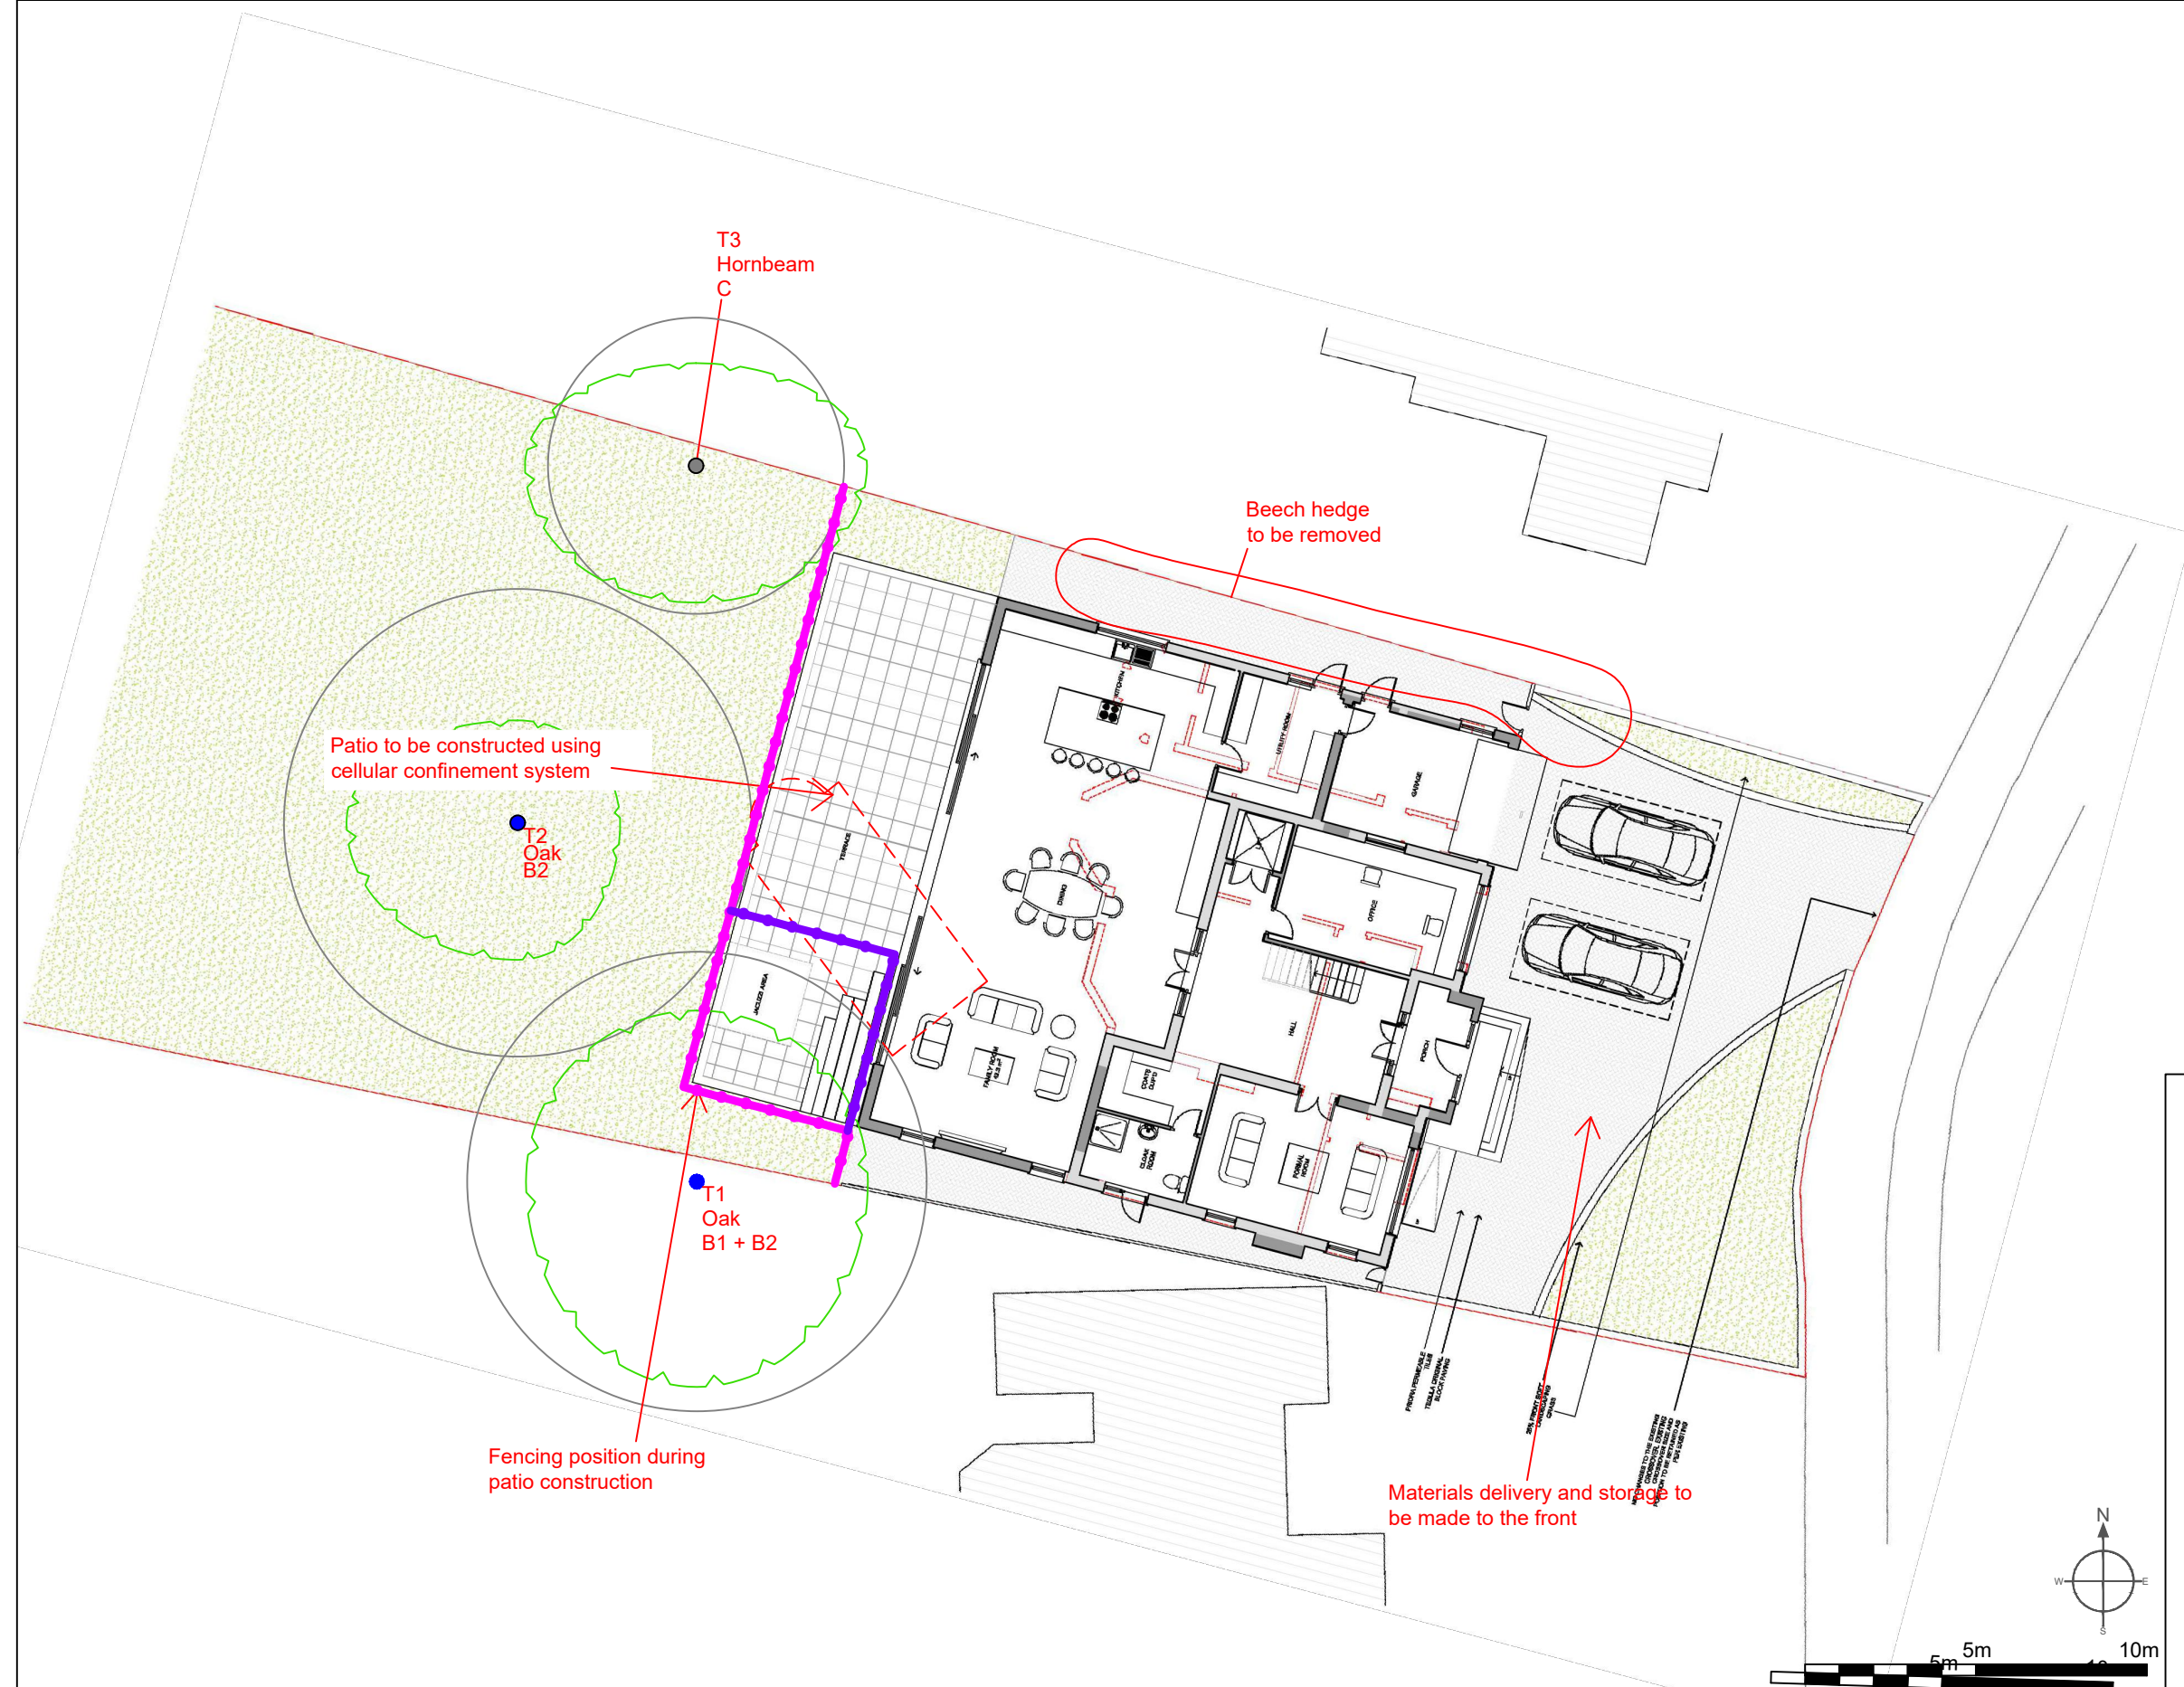

**Merewood**
Arboricultural Consultancy Services

Merewood, Gregory Road, Hedgerley, Bucks, SL2 3XW
Tel: 01753 647236 Mob: 07784 915944
email: s_imon.hawkins@hotmail.co.uk

Site: 64 Copewood Way, Northwood1:200 at A3

Drawing Title: Tree Protection PlanRev B, Aug 2022

Key:

● Category A

● Category B

● Category C

● Category U

Category

Root Protection Area

● Crown Spread

● Tree Number

● Species

● Category

Tree Protection Fencing

Tree Protection Fencing Position During Main Build

NOTE: Tree locations are approximate