
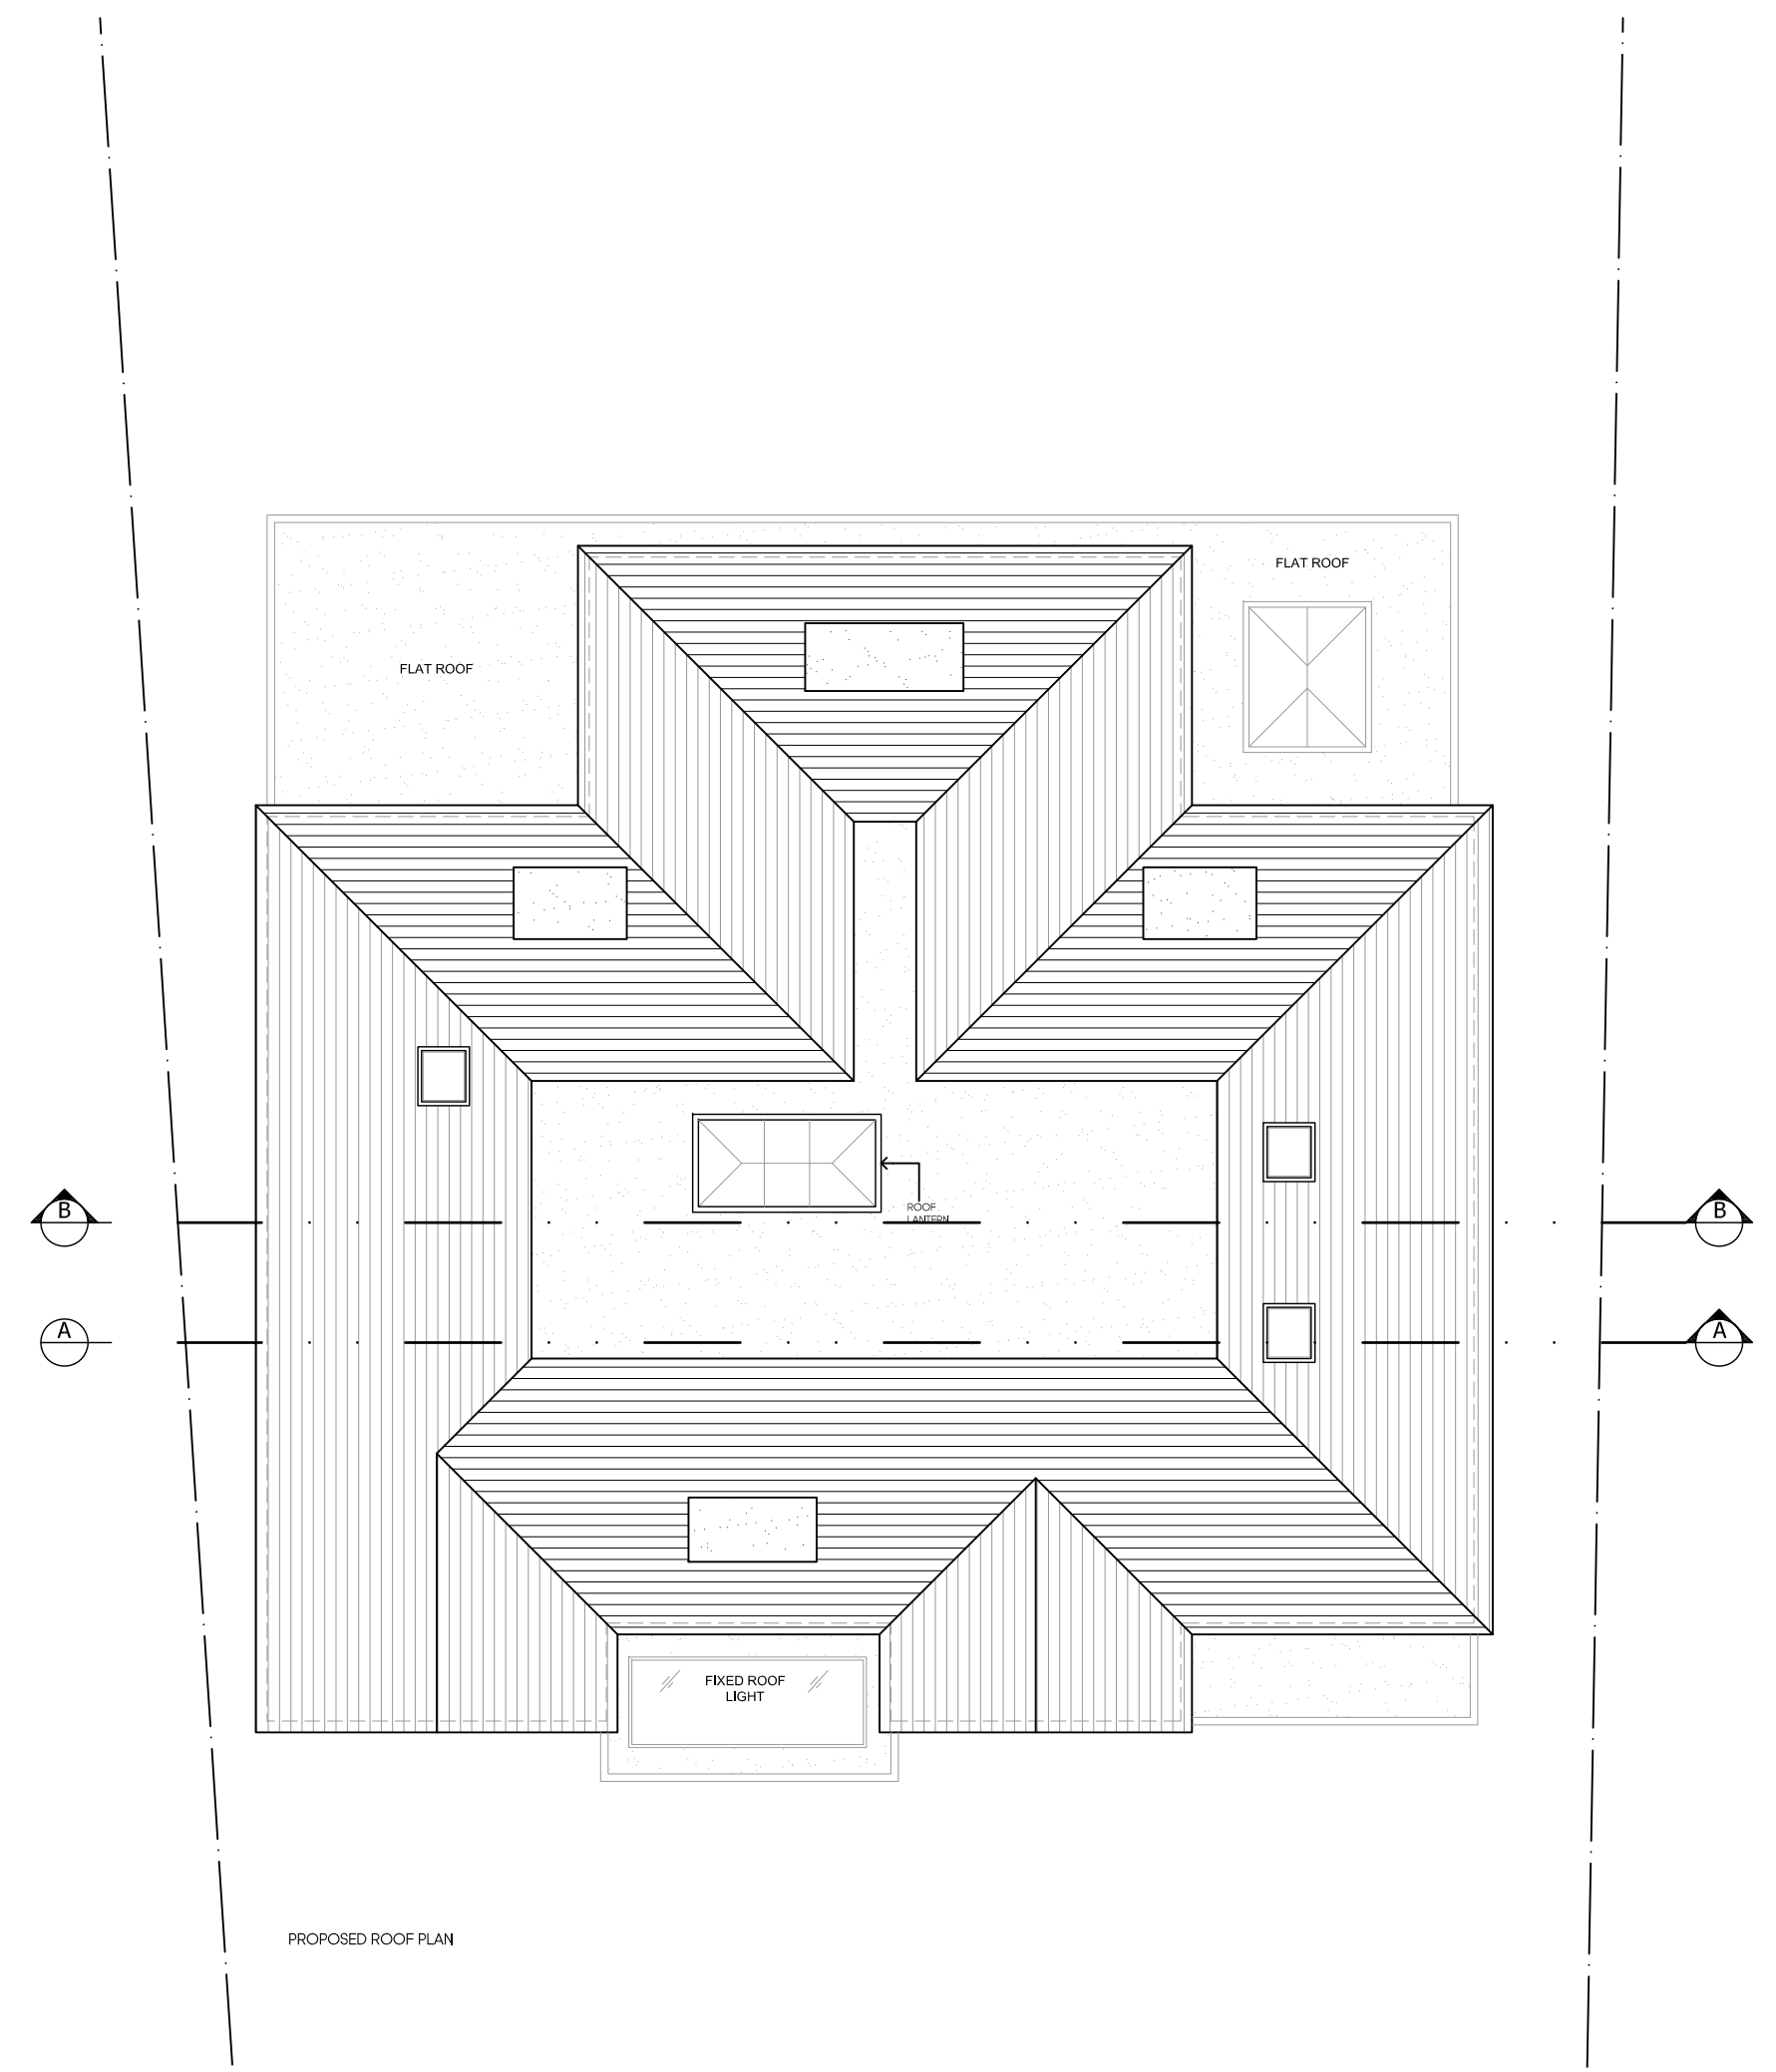
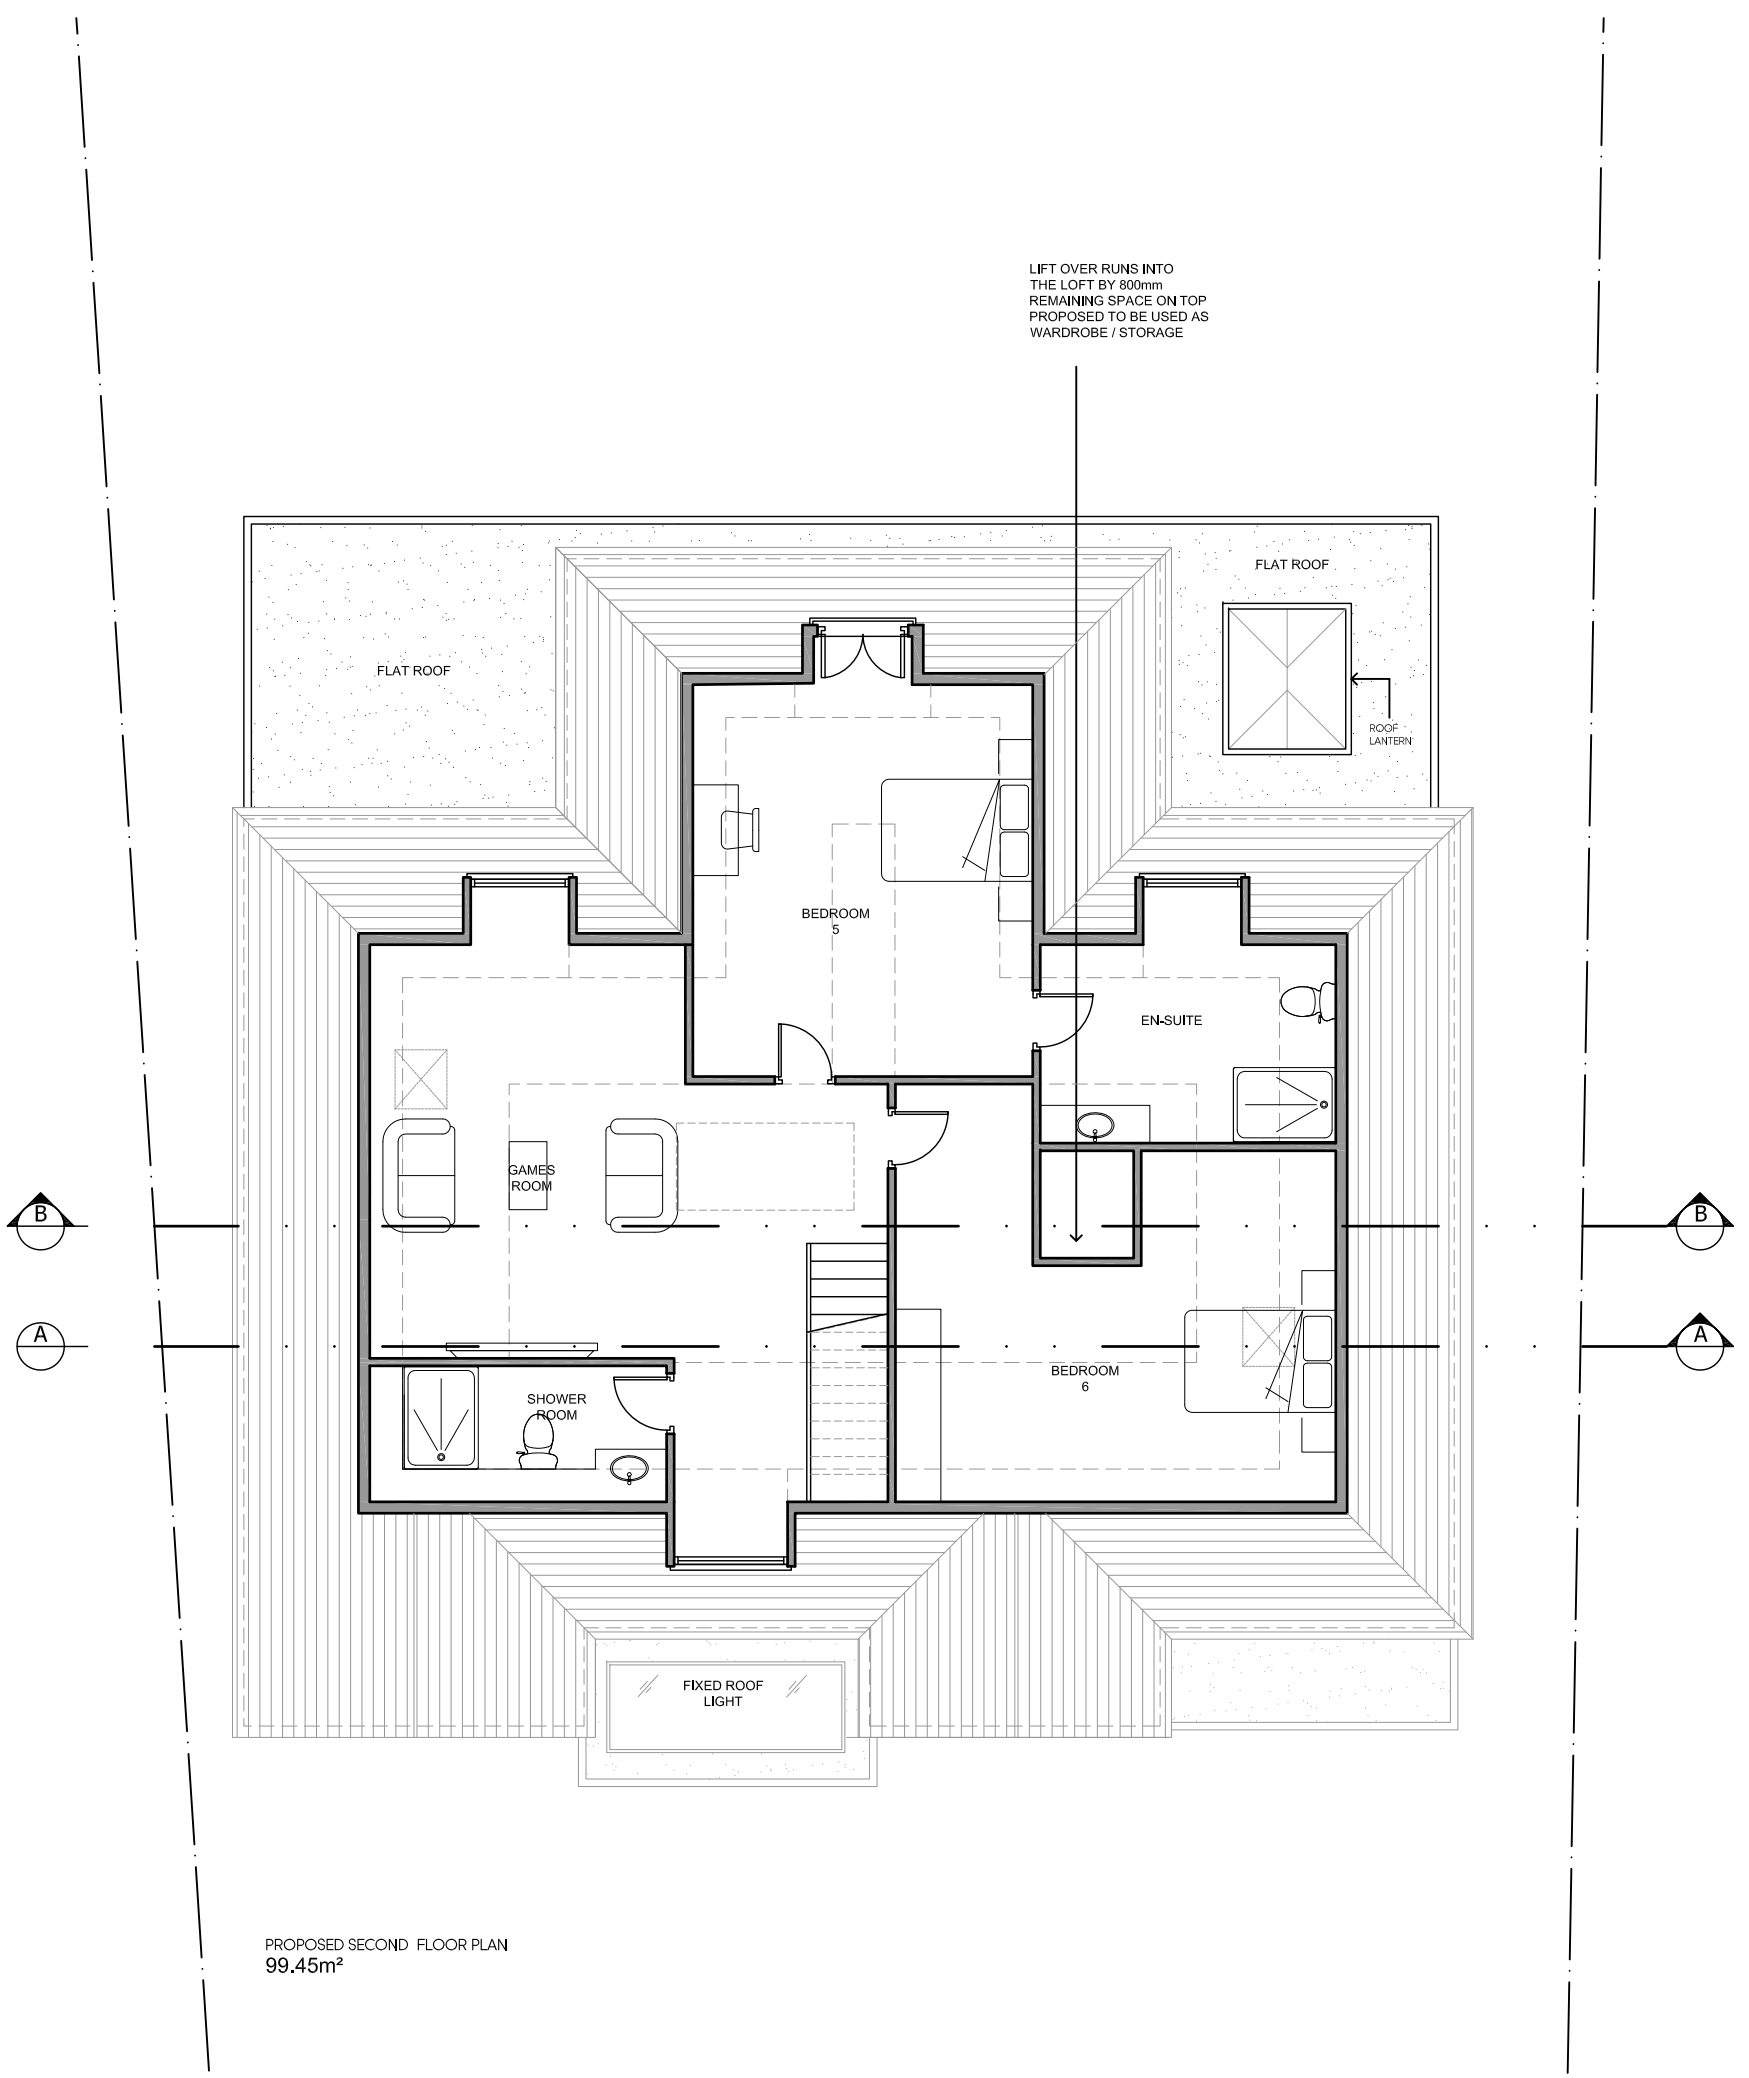
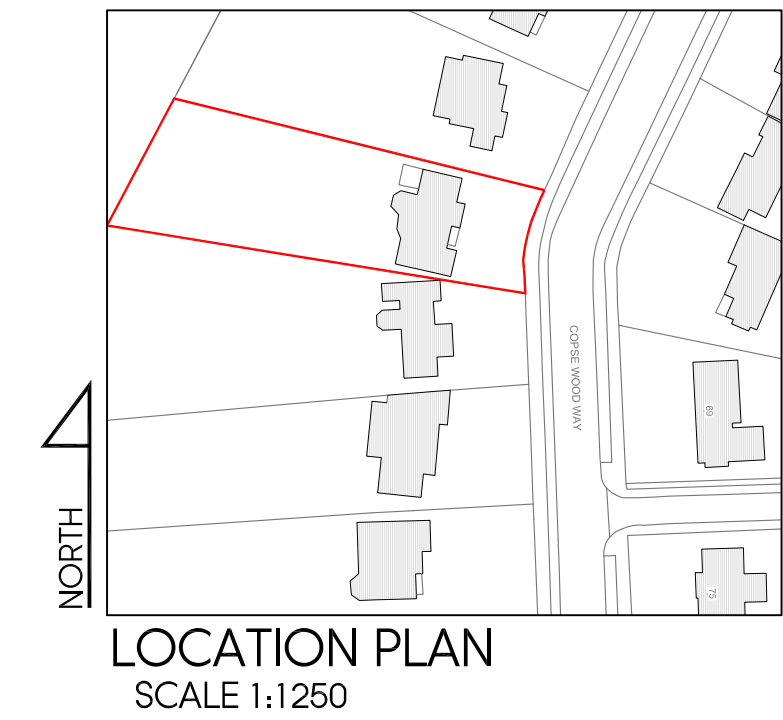
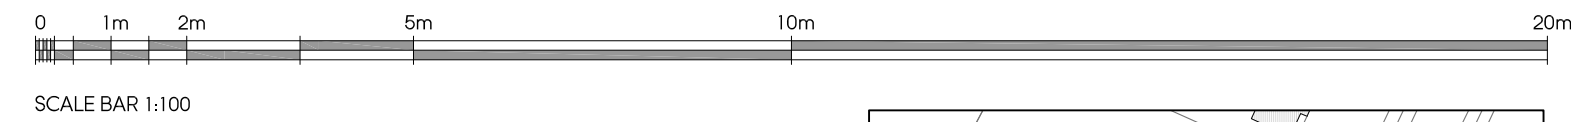


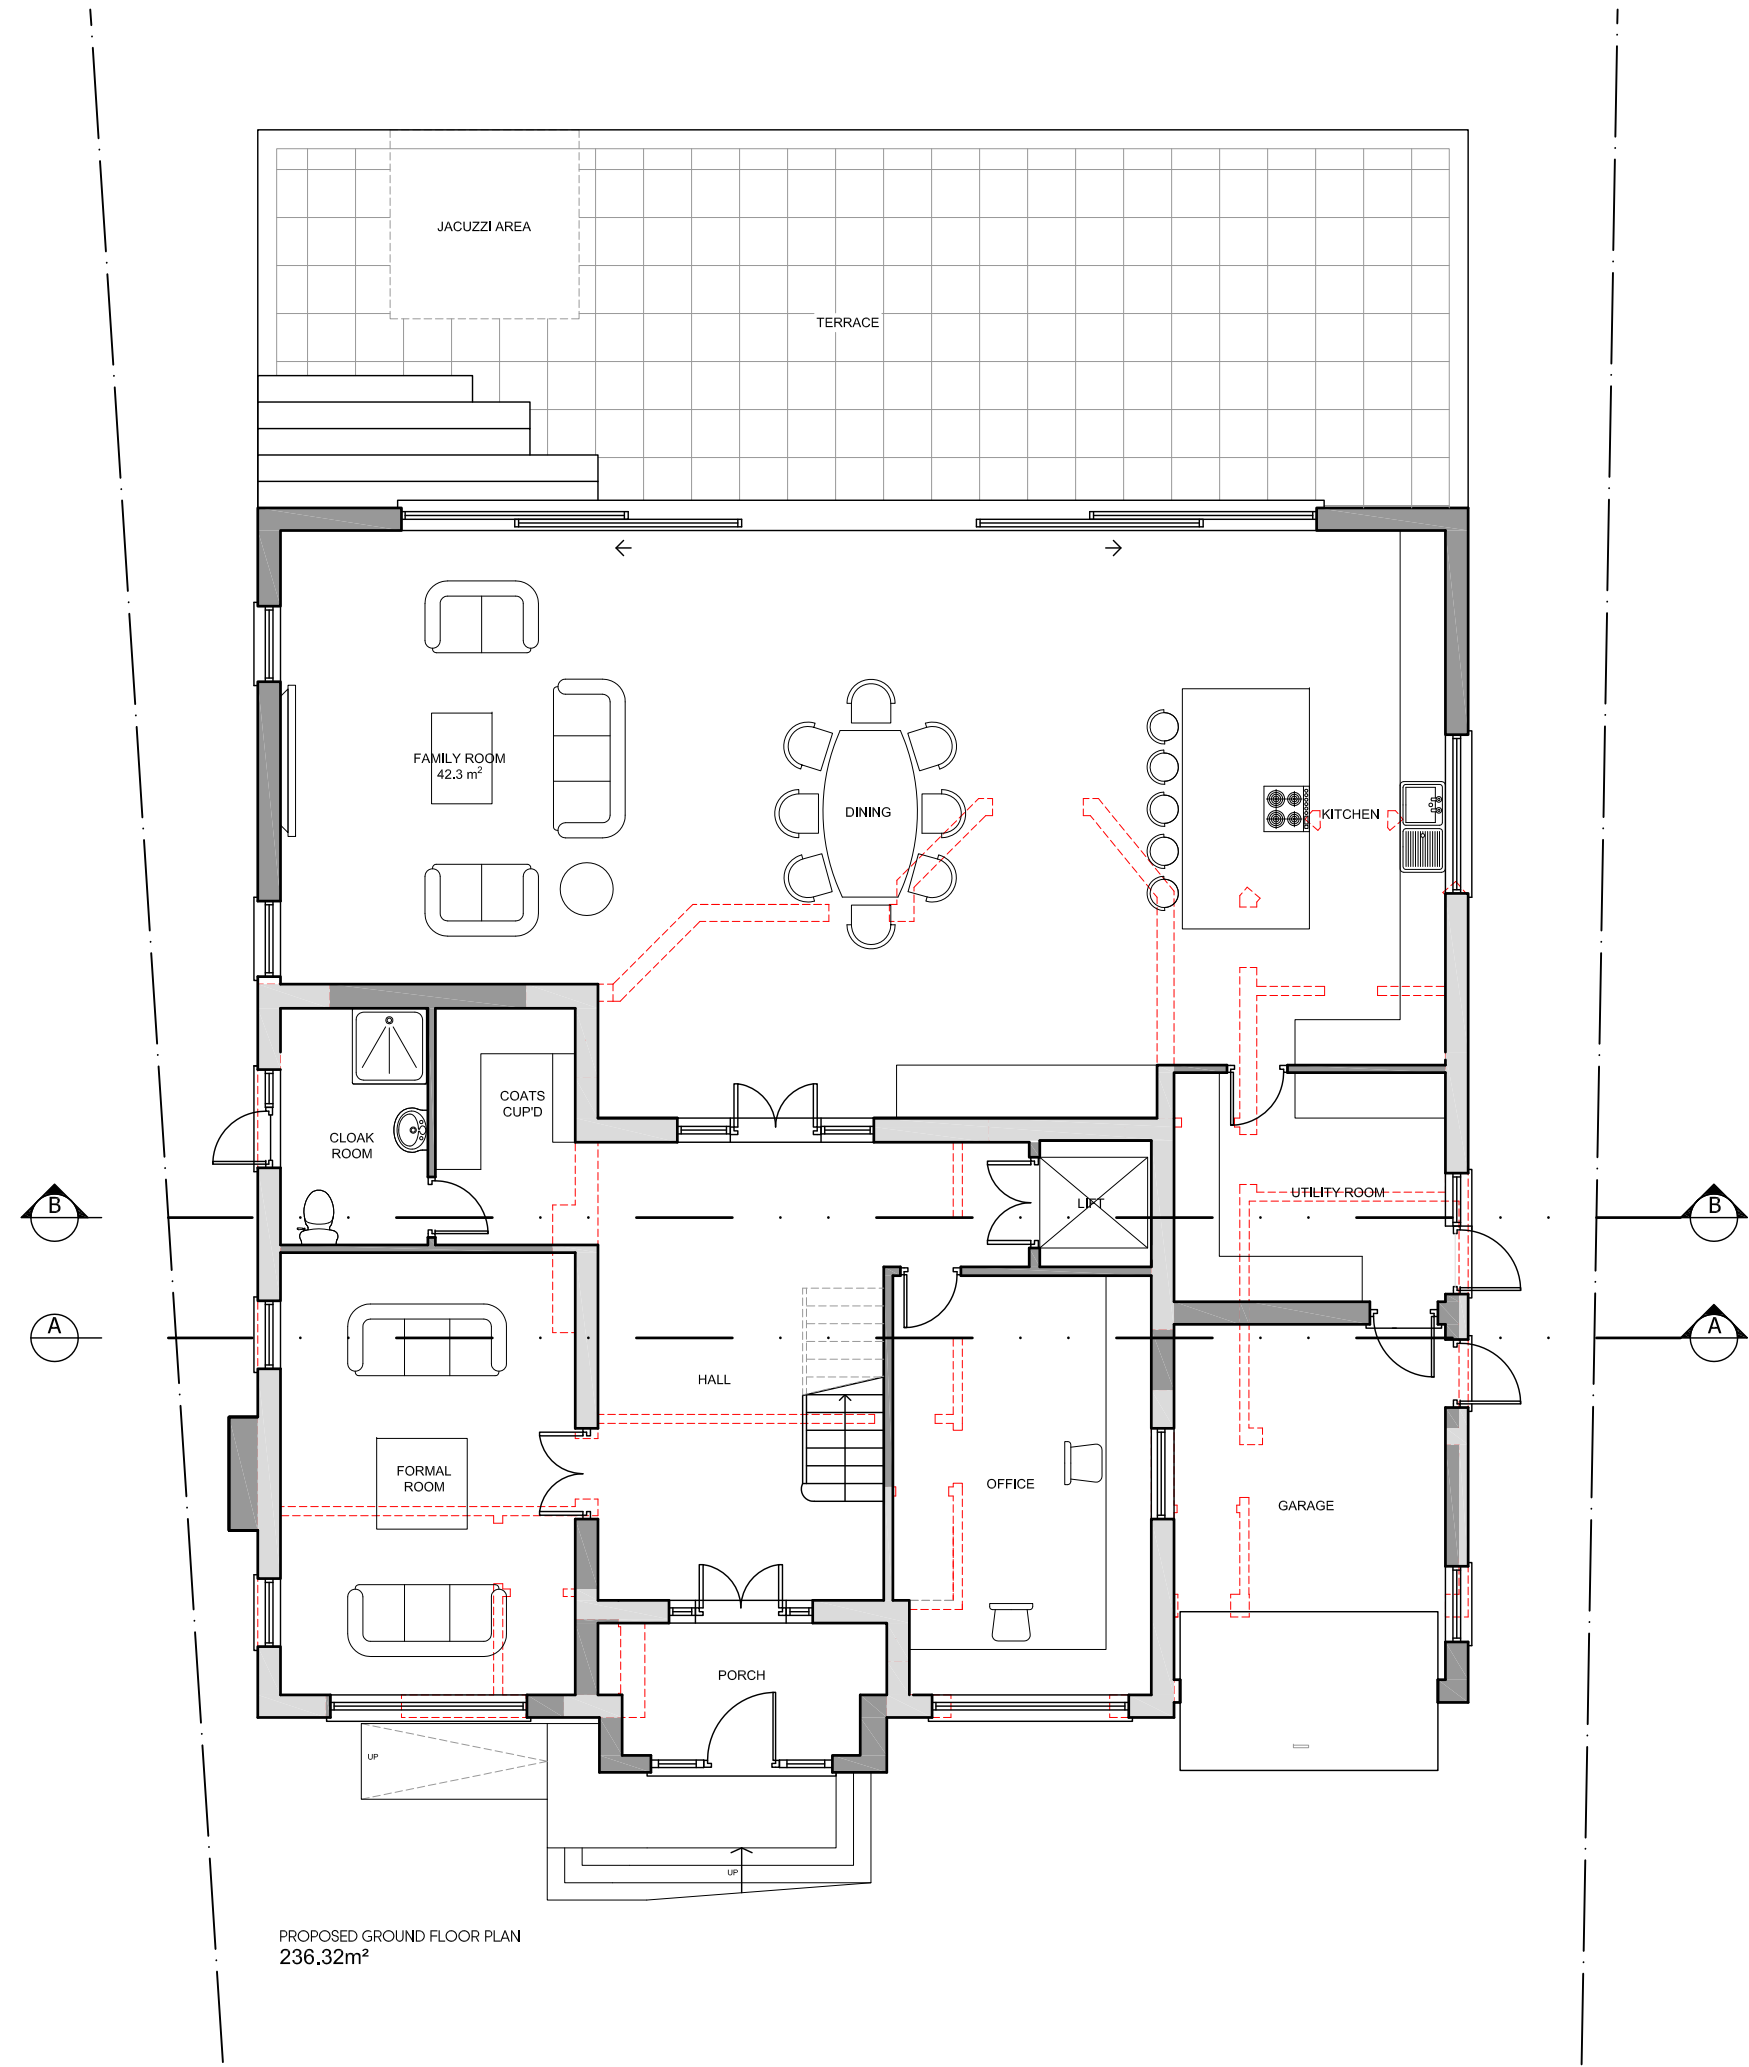

G	01.08.22	Amended to suit case officer comments	BR
F	07.08.18	Amendments to suit clients comments.	CP
E	24.07.18	Amendments to suit clients comments.	CP
D	06.07.18	Amendments to suit clients comments.	CP
C	18.06.18	Amendments to suit clients comments.	CP
B	21.06.17	Amendments to suit clients comments.	VS
A	15.06.17	Amendments to suit clients comments.	VS
Rev	Date	Description	Init.

Client
MR R SHAH

Project Title

64 COPSE WOOD WAY, NORTHWOOD, HA6 2UA

Drawing Title

PROPOSED PLANS

Cad File	Sheet Size	Scale
P001	A1	1:50
Drawn by	Drawing Date	Approved by
CP	OCT 2018	NJ
Project No.	Drawing No.	Revision
1622	P301	G

Juttla Architects

Argyle House, Joel Street,
Northwood Hills, Middlesex, HA6 1NW
t 01923 840077 f 01923 840078
info@juttla-architects.com
juttla-architects.com

This drawing is property of Juttla Architects Ltd © and must not be copied or otherwise reproduced. All dimensions must be checked on site before commencing work. No dimensions to be scaled from this drawing. This drawing was produced using AutoCad 2016.

PLANNING ISSUE