

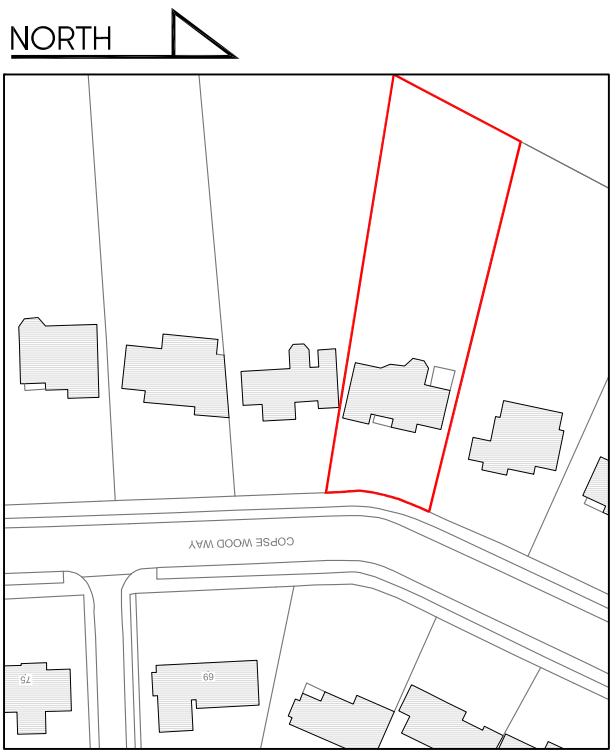
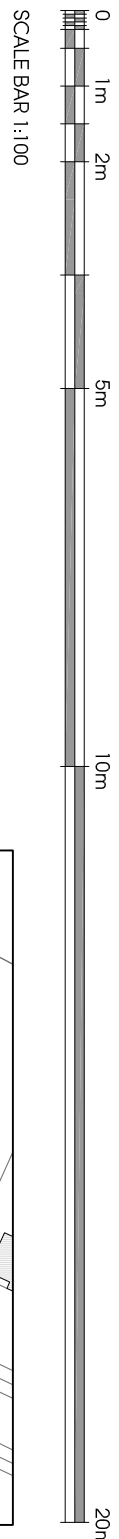
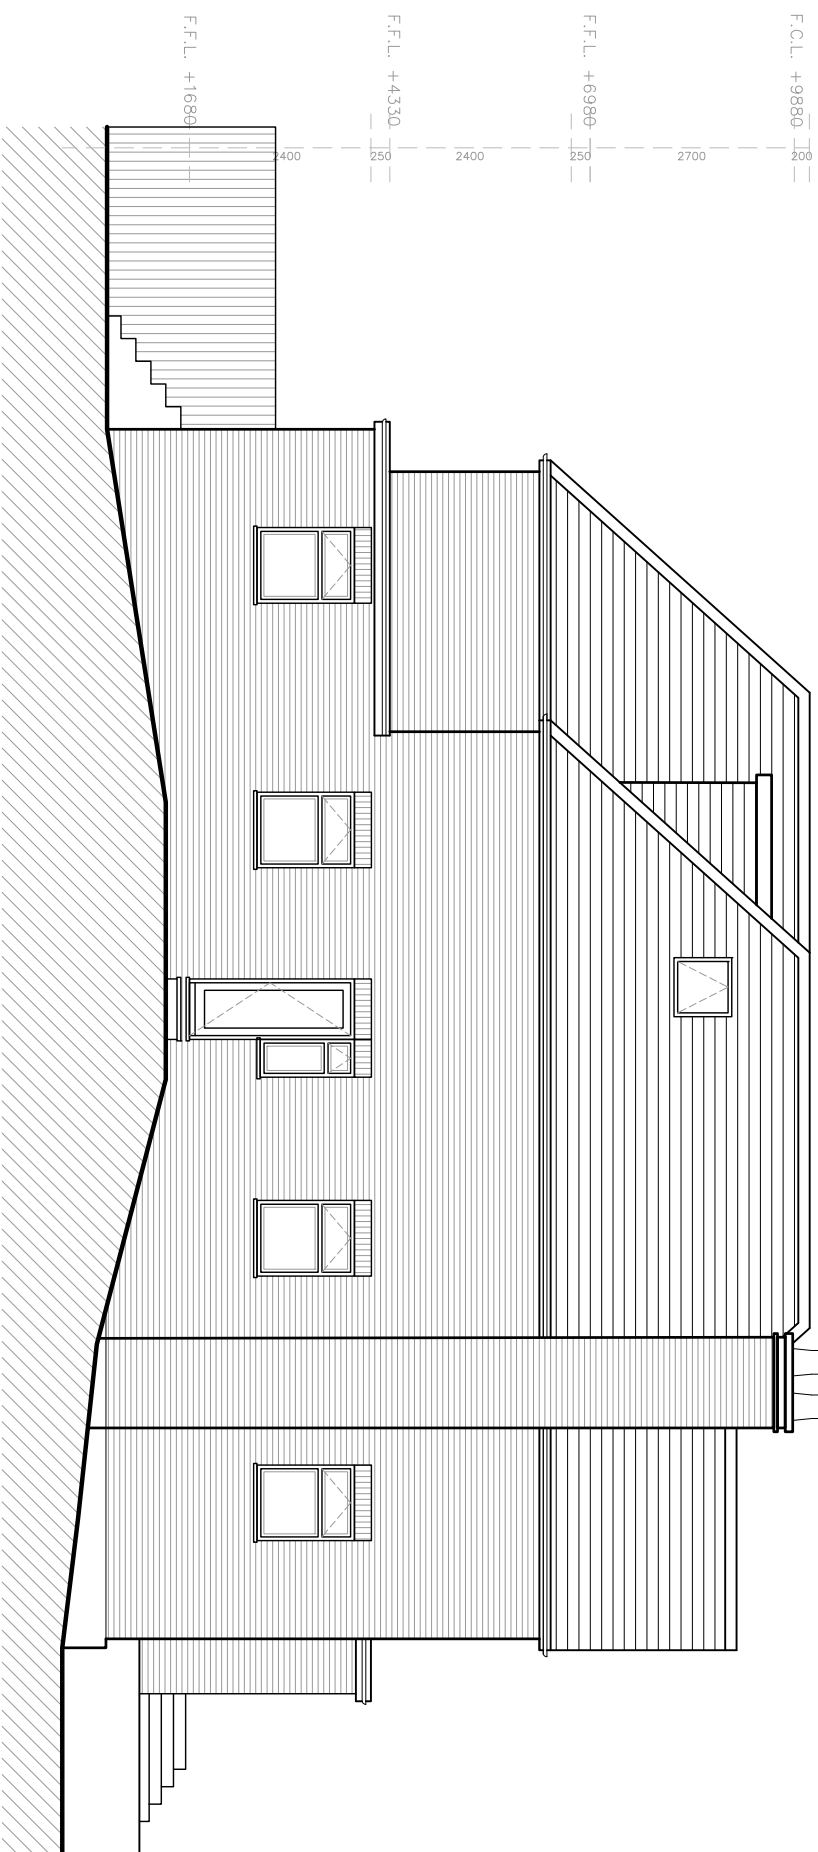
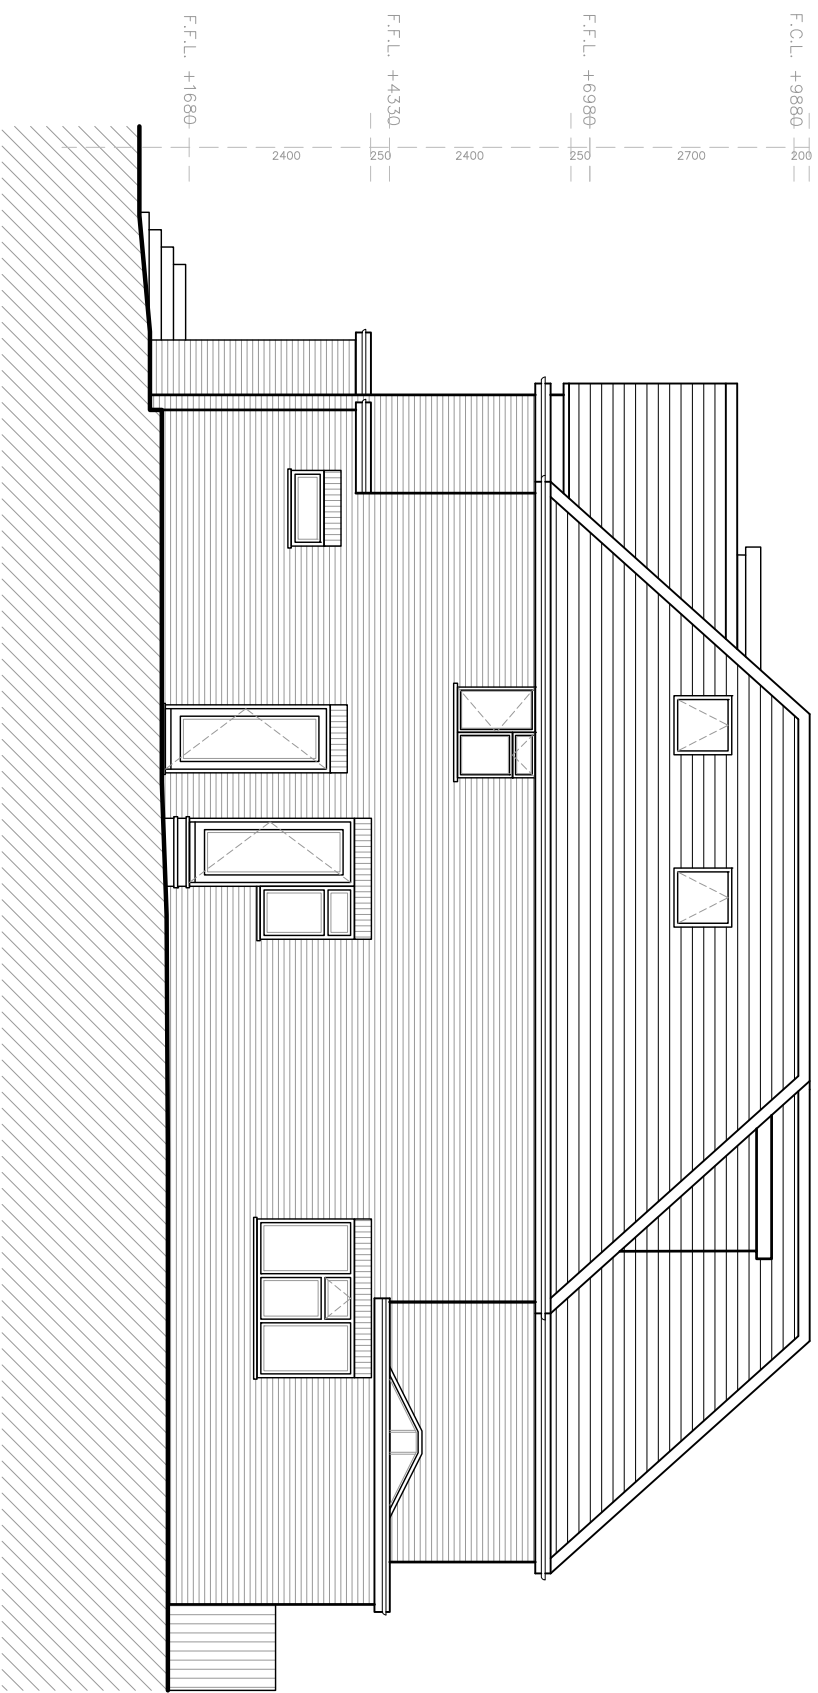


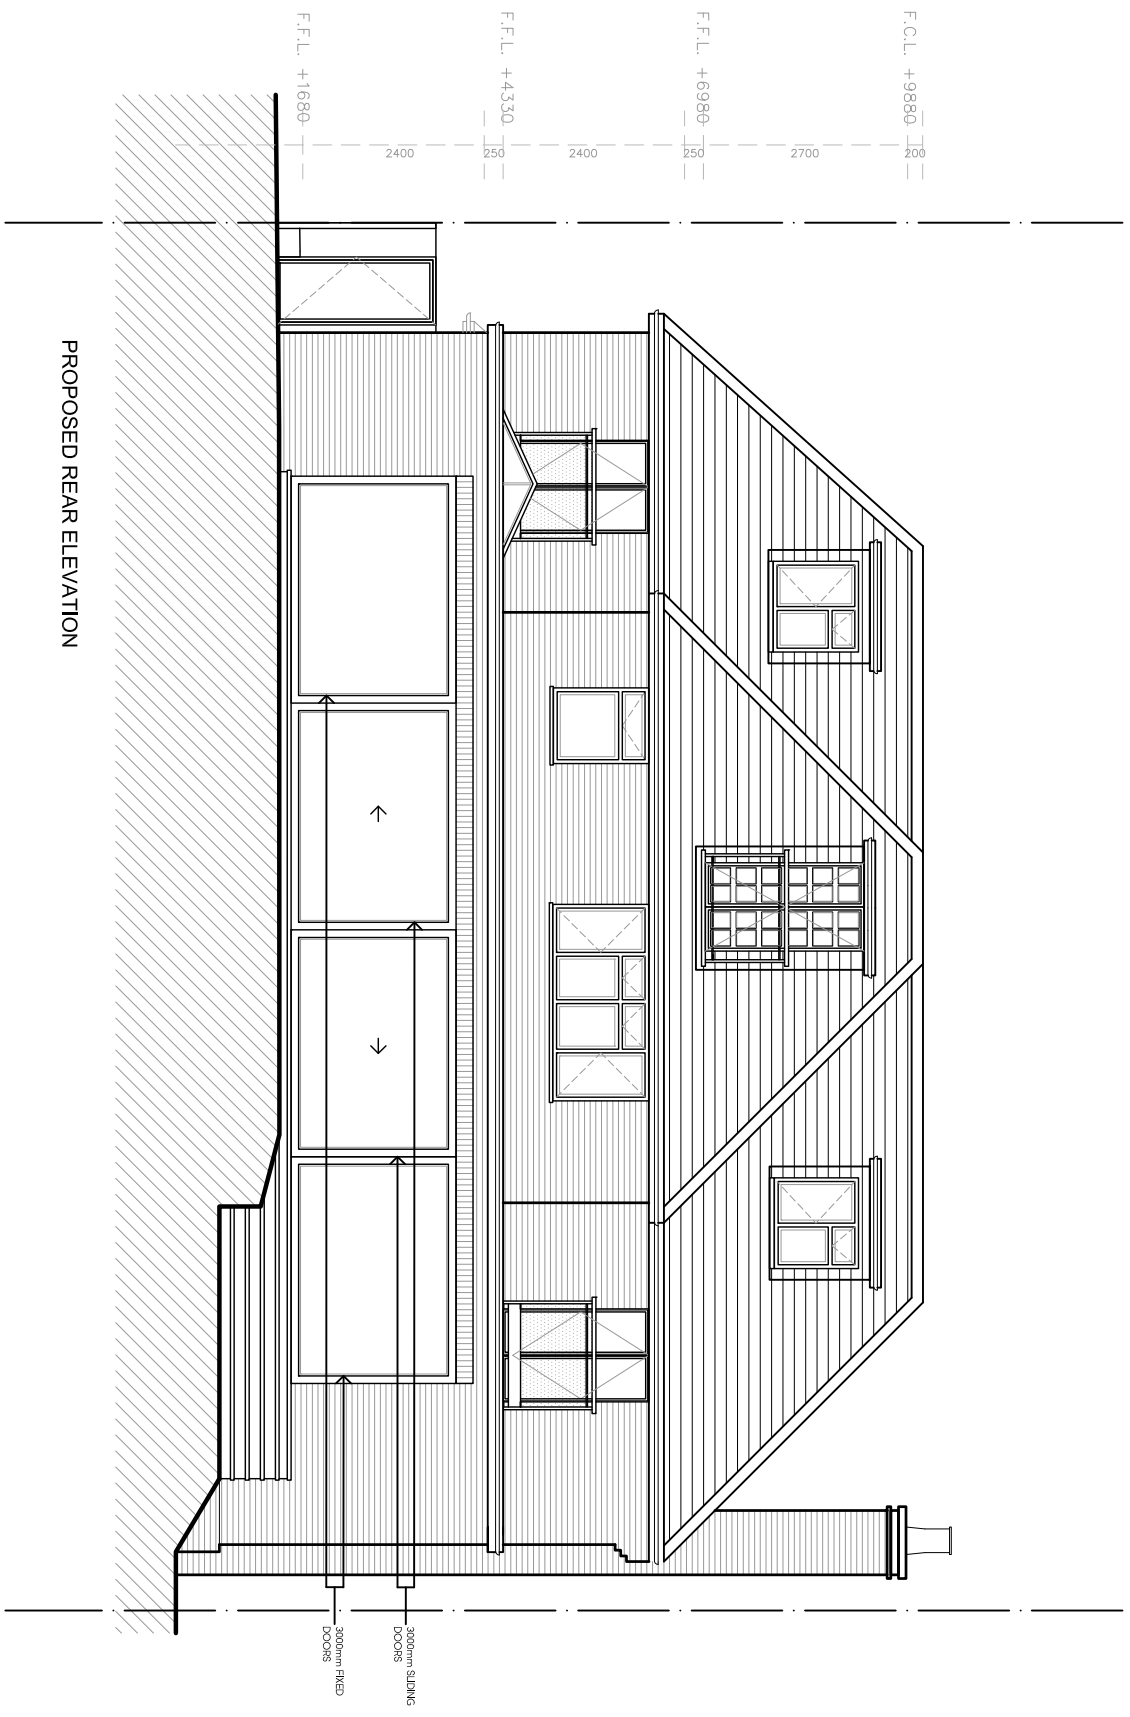

LOCATION PLAN
SCALE 1:1250

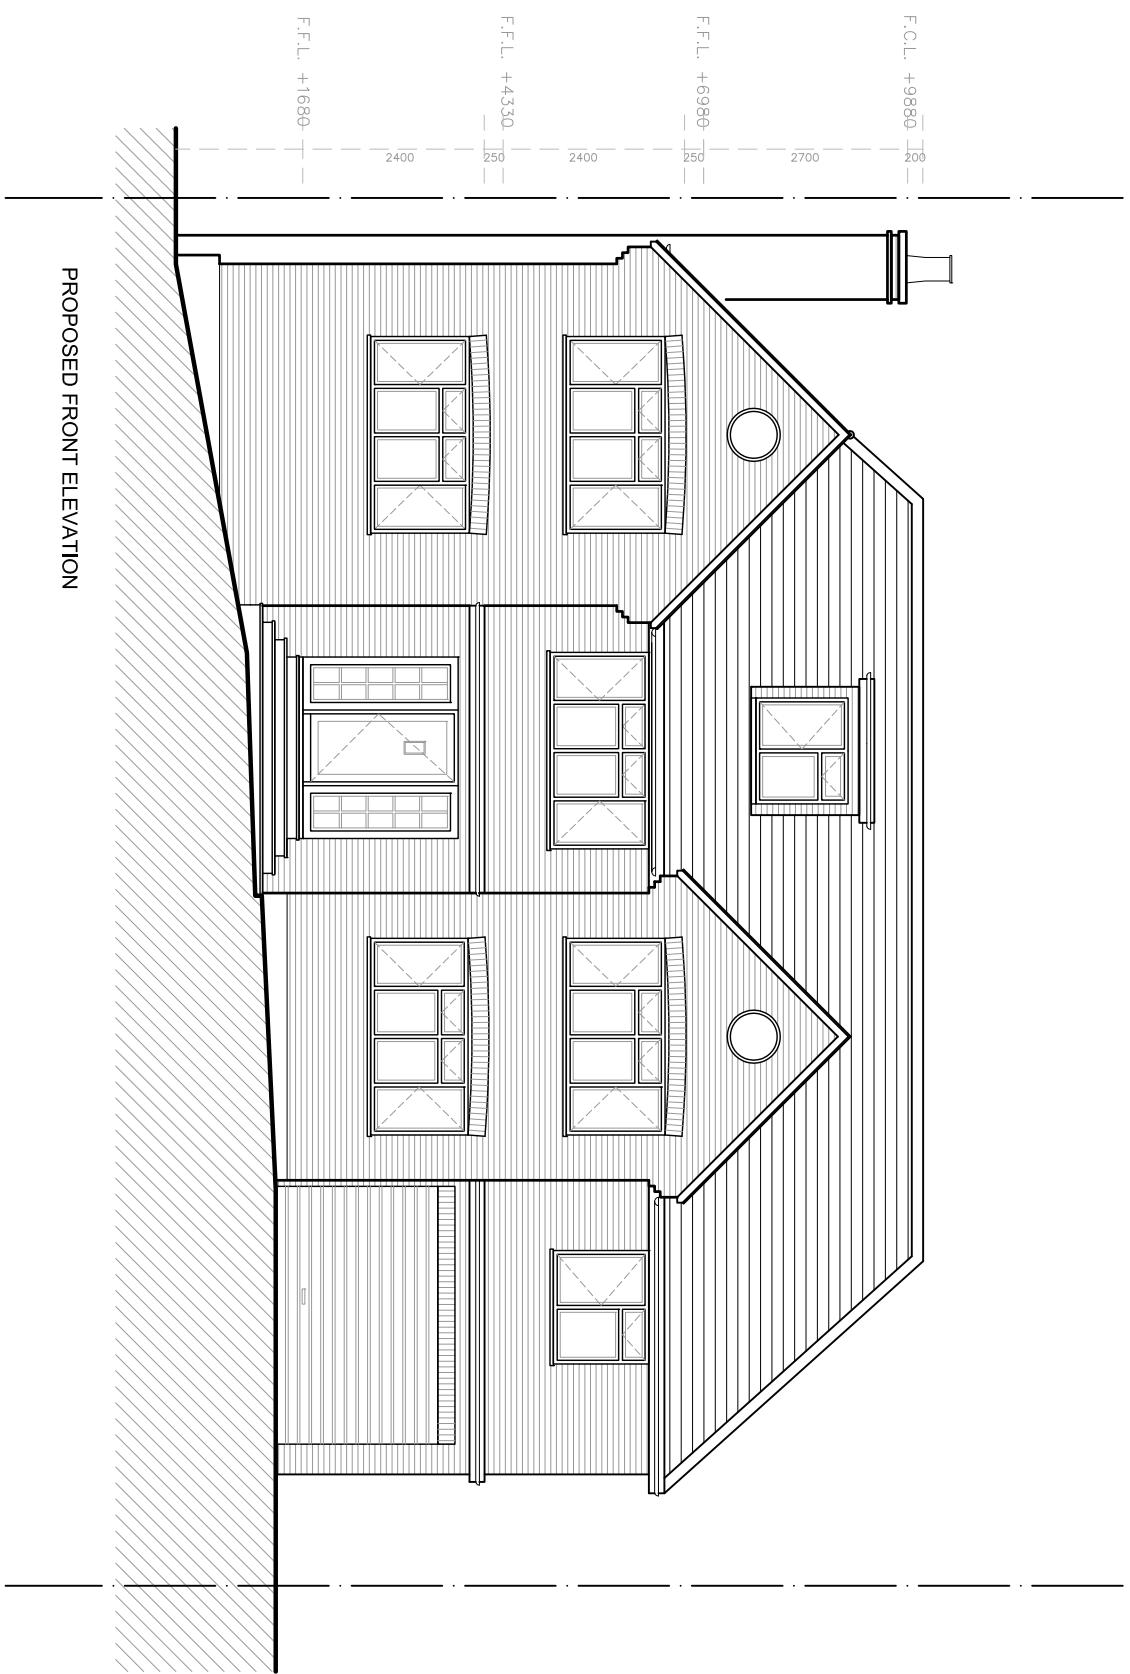

J	18.08.22	Amended to suit case officer comments	BR
I	18.08.22	Amended to suit case officer comments	BR
H	02.08.22	Amended to suit case officer comments	BR
G	01.08.22	Amended to suit case officer comments	BR
F	15.10.18	Amendments to suit clients comments.	CP
E	07.08.18	Amendments to suit clients comments.	CP
D	24.07.18	Amendments to suit clients comments.	CP
C	06.07.18	Amendments to suit clients comments.	CP
B	18.05.18	Amendments to suit clients comments.	CP
A	21.05.17	Amendments to suit clients comments.	VS
Rev	Date	Description	Init.
Client			

MR R SHAH

Project Title

64 CORSE WOOD WAY, NORTHWOOD, HA6 2UA

Drawing Title

PROPOSED ELEVATIONS SECTIONS

Cad File	Sheet Size	Scale
P001	A1	1:100
Drawn by	AI	Drawing Date
CP	JUN 2017	Approved by
Project No.	1622	Drawing No.
	P401	J

Jutla Architects

Angie House, 10th Street,
Northwood HA6 1NS, HA6 1NW
01823 840077 / 01823 840078
jutla-architects.com

This drawing is property of Jutla Architects Ltd. and must not be copied or otherwise reproduced. All dimensions must be checked on site before commencing work. No dimensions to be scaled from this drawing. This drawing was produced using AutoCad 2016.

PLANNING ISSUE