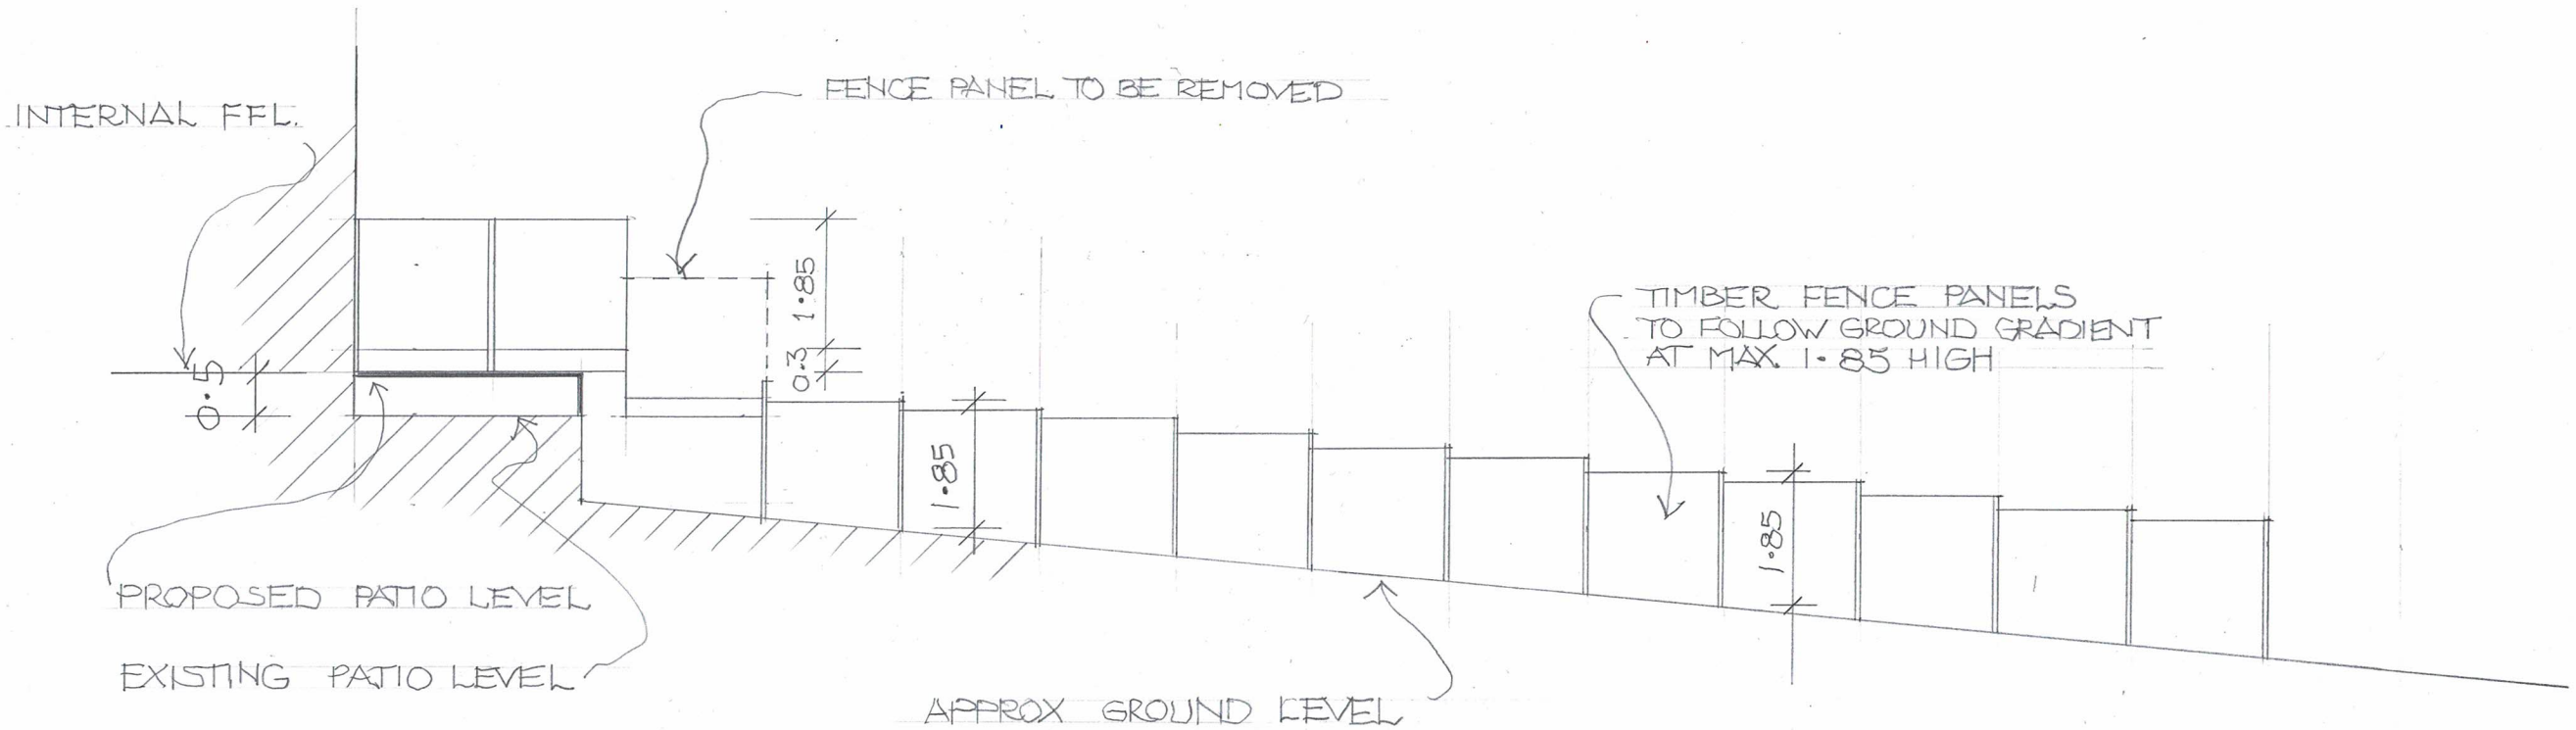

SOUTH WEST BOUNDRY TREATMENT

SCALE 1:100

0·0 2·0 4·0 6·0 8·0 10·0

Proposals for 82 Highland Road Harrow HA6 1JU	Dwg. No. HRF 03	keith dunford architectural services
keithdunford@gmail.com 07932174640		