


Site location plan 1:1250



Block plan 1:500

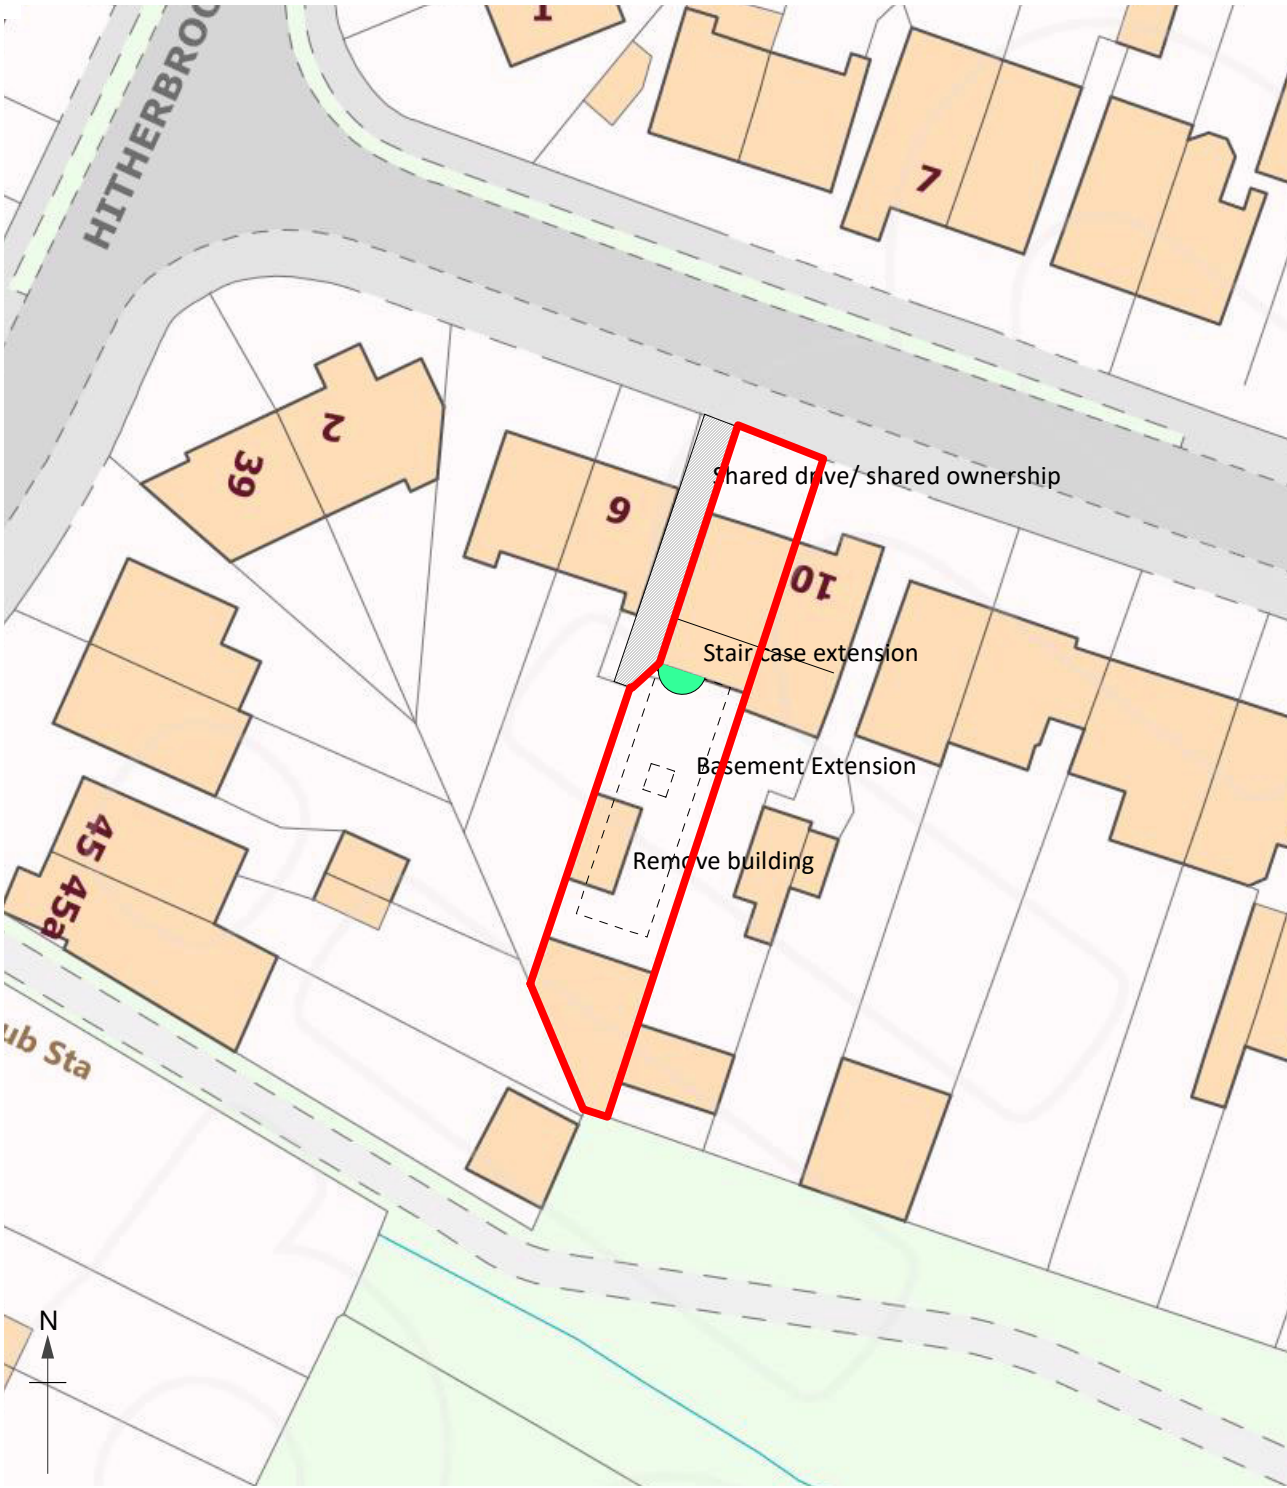

A red line adjusted

 Skerryvore Designs Ltd Sexton's Tower 2 Caerphilly Road Bassaleg, Newport, NP10 8LE. Phone 01633 897922 Mobile 07816 934352 steve_groucott@hotmail.com	JOB TITLE8 Hughes Road HAYES UB3 3AN	DRAWING TITLESite and block plan	DRAWING No. SS 01/01A
			SCALE 1:1250, 1:500 @ A3
			DATE March 2017