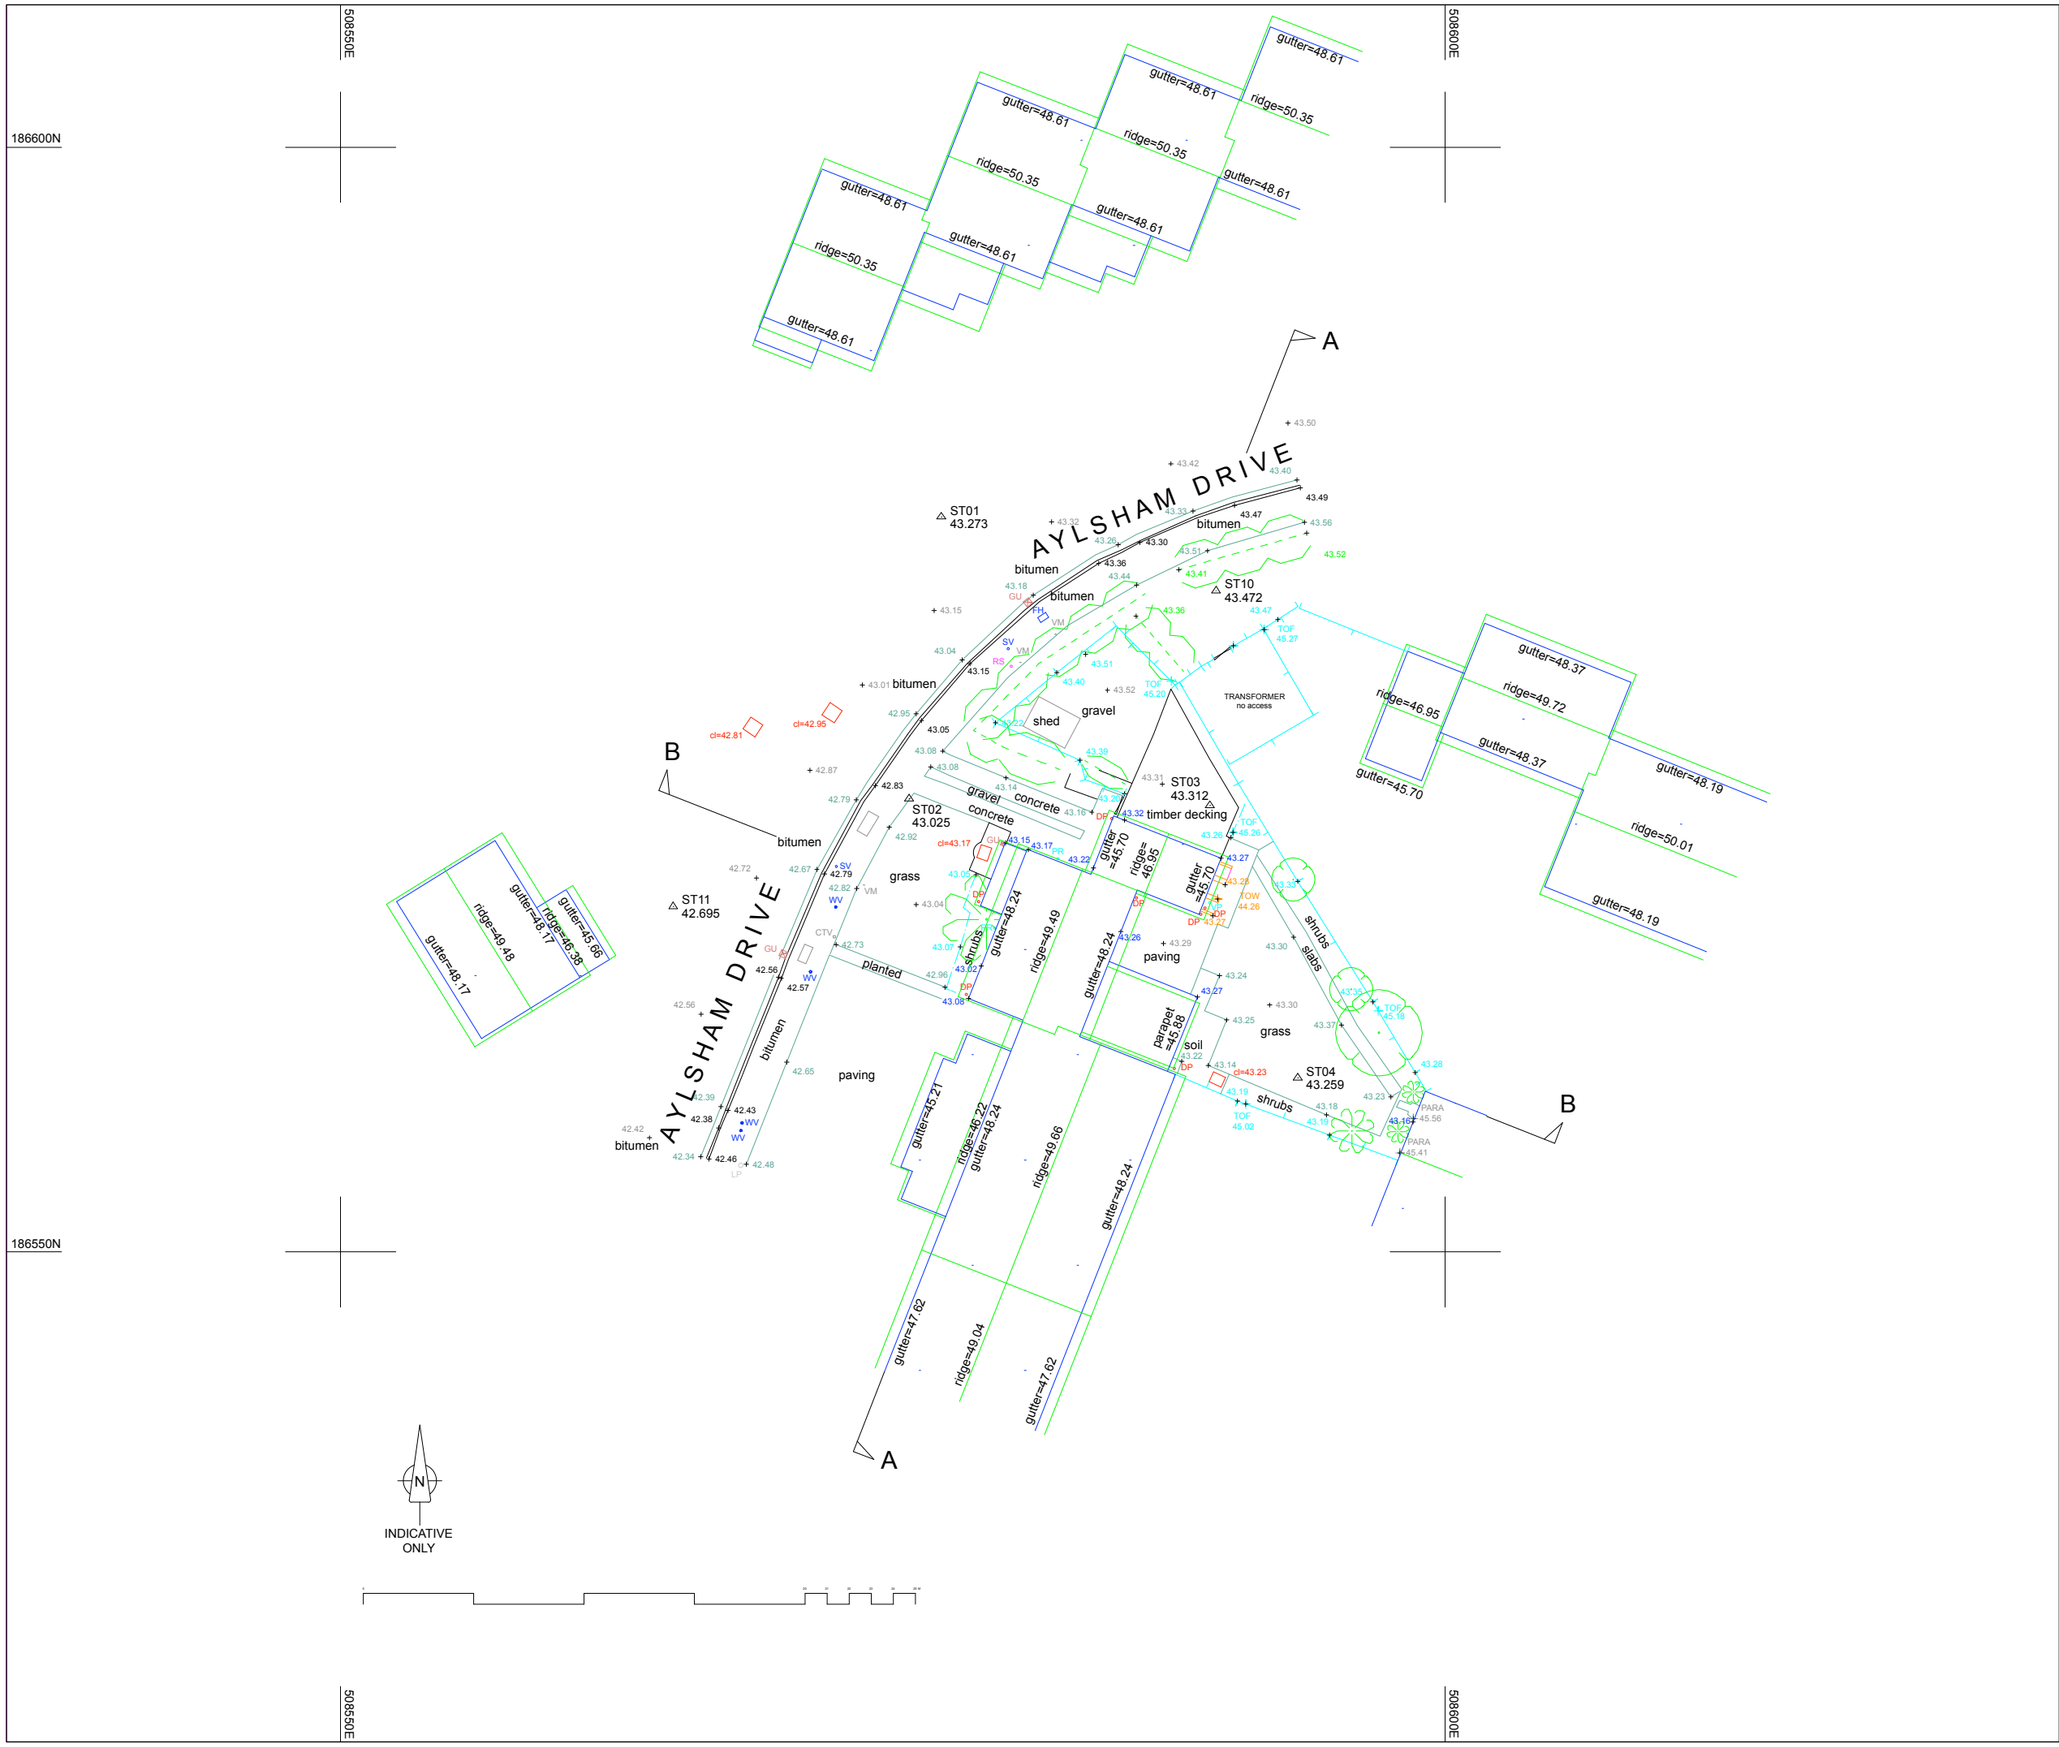

DO NOT SCALE FROM THIS DRAWING
ALL DIMENSIONS ARE TO BE CHECKED ON SITE
THIS DRAWING IS TO BE READ IN CONJUNCTION WITH ALL CONSULTANTS INFORMATION
ARCHER ARCHITECTS RETAIN THE COPYRIGHT OF ALL INFORMATION WITHIN THIS DRAWING

Notes

Rev	Description	Date

Drawing Status
PLANNING
Issued only for purpose indicated

ARCHER ARCHITECTS LLP
Ground Floor West
Coate House
1-3 Coate Street
London E2 9AG

t: 020 7739 2424
f: 020 7739 1818
e: studio@archerarchitects.com
www.archerarchitects.com

Client: Mr Ben Gascoigne

Job Title: 174 Aylsham Drive, Ickenham - UB10 8UF
Job No: 5174

Drawing Title
EXISTING SITE PLAN

Scale	Drawn by
1:200 @A3	SA
Date: 08/09/17	Checked by
Drawing No.: 5174/01/102	Rev.: -