


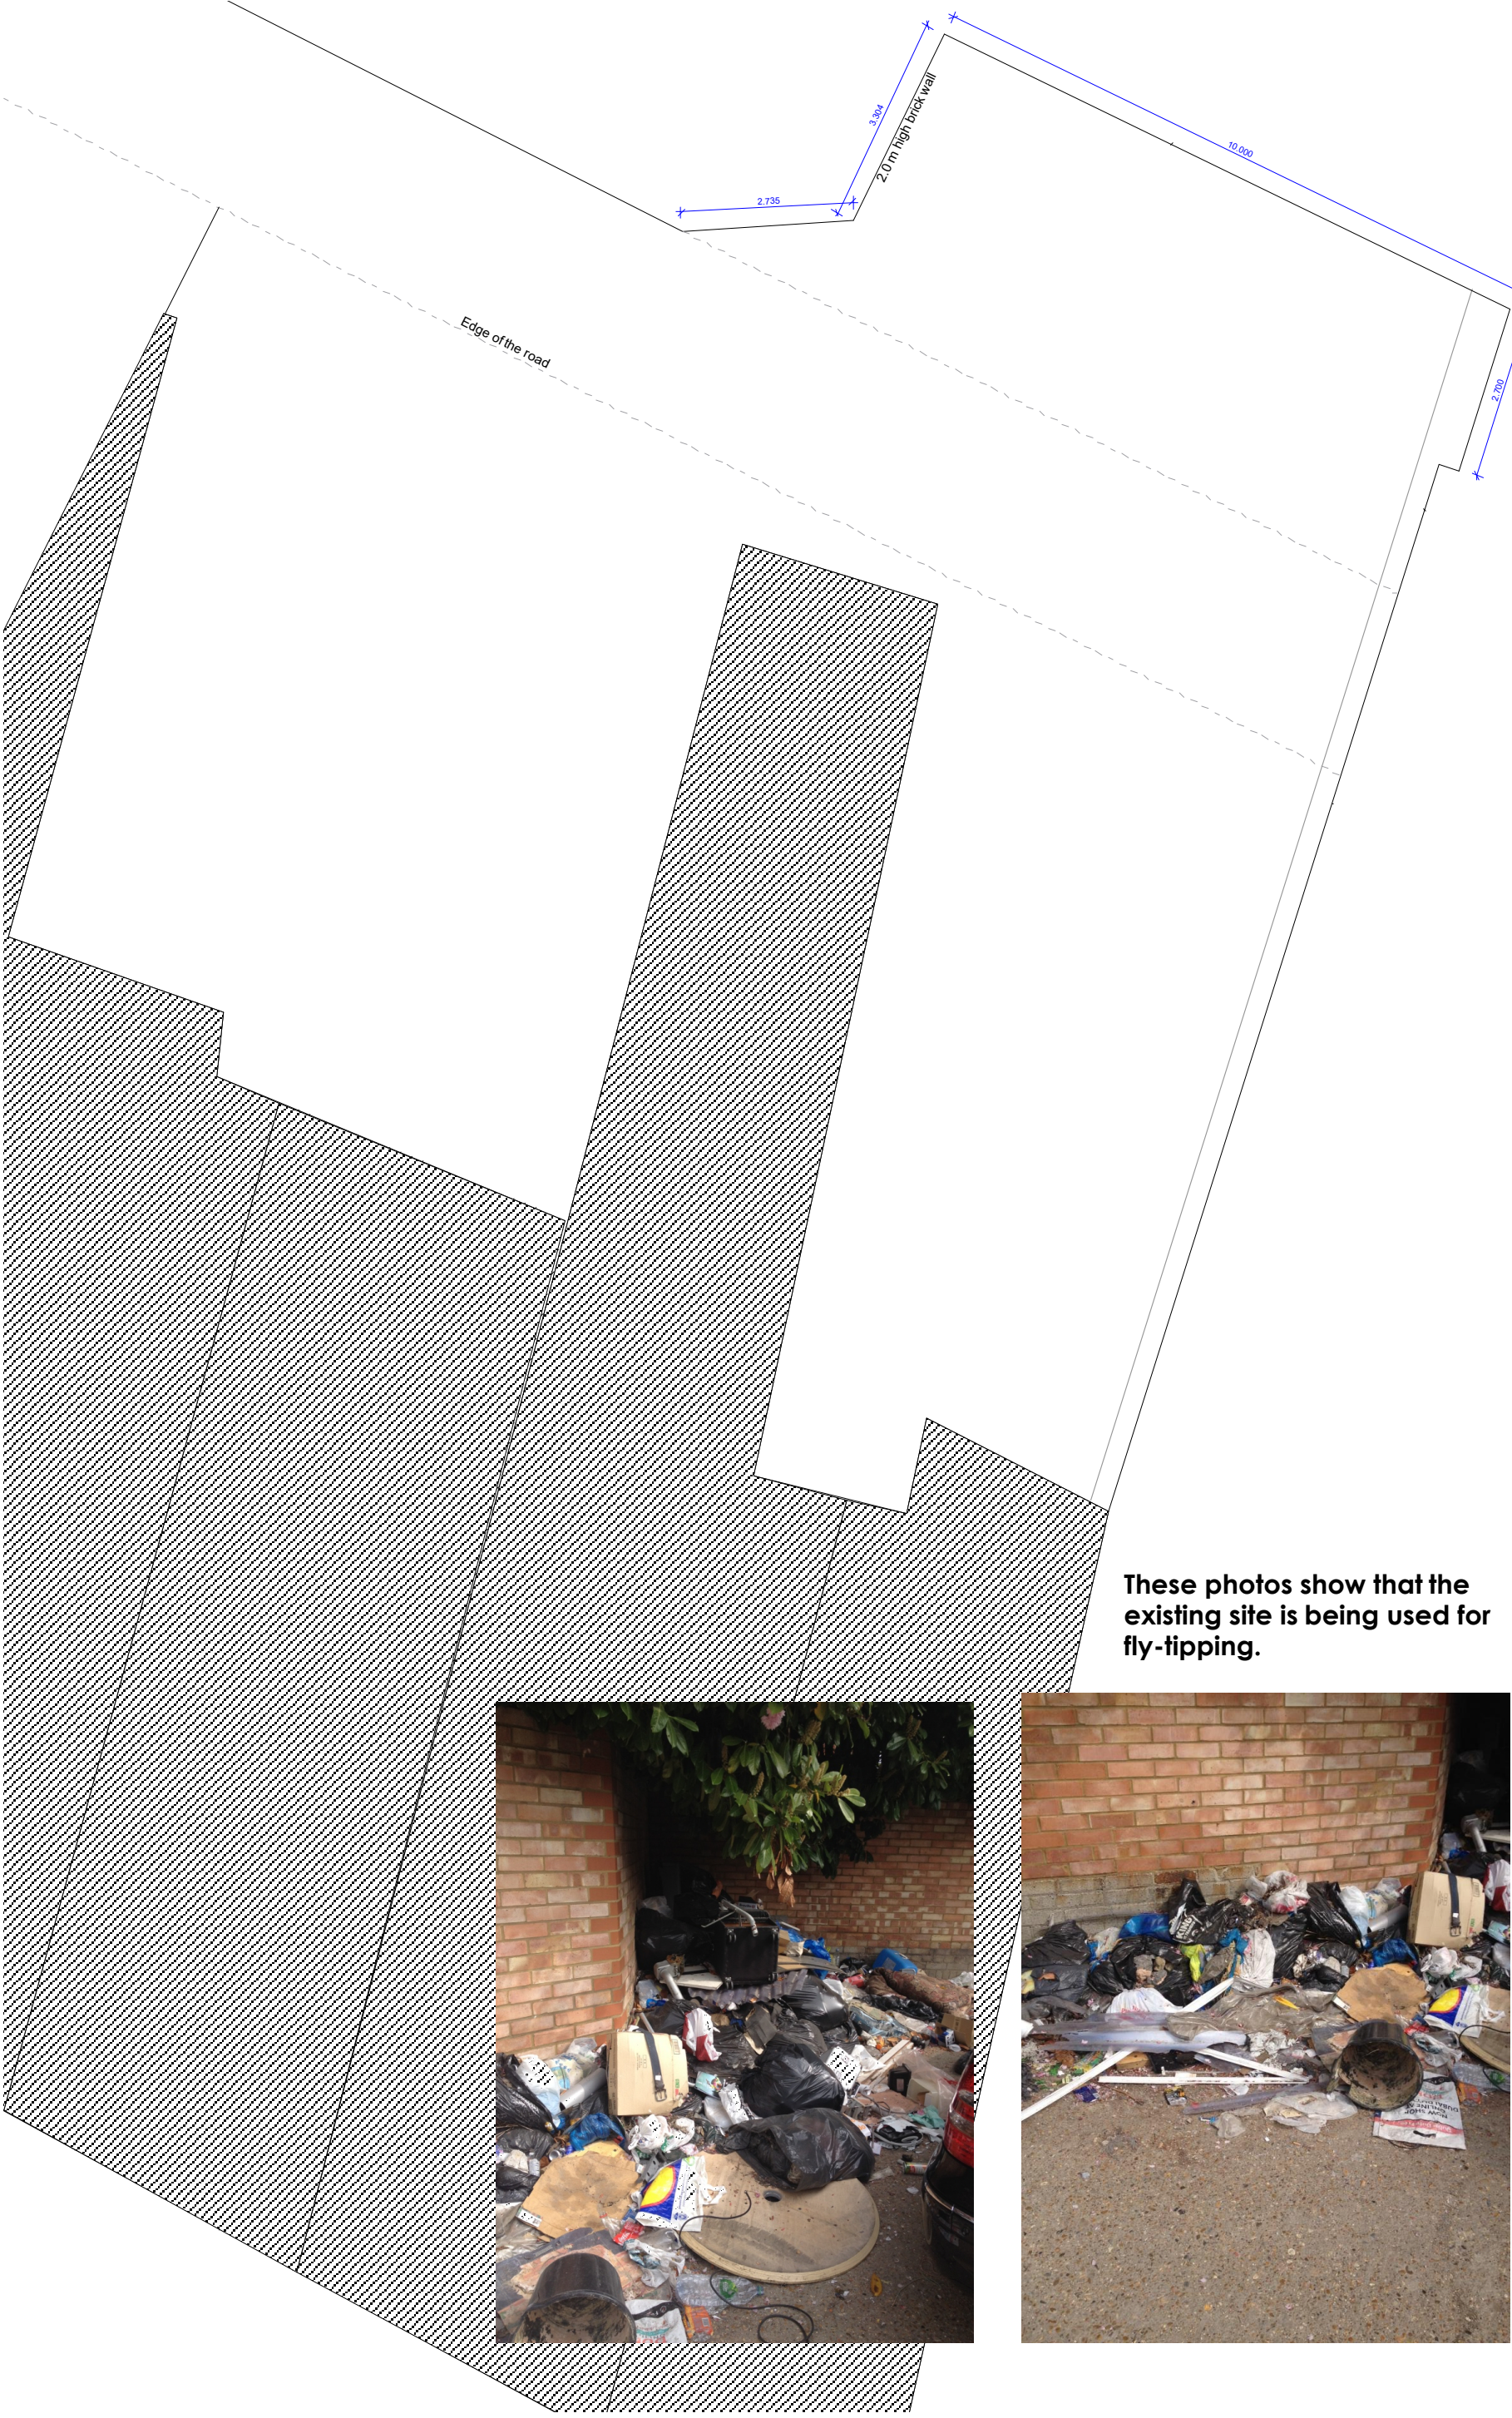

Notes.

Contractors must verify all dimensions at the site before comencing any work.

No construction work before Local Authority consent, Planning Permission, Building Control approval and structural engineer confirmation.

All structural elements inc. joists, beams and columns to be confirmed by structural engineer.

Any discrepancies to be reported to us.

All drawings are to be read in conjunction with all relevant drawings and specifications.

Revision.		Description	
YOUArchitecture Ltd A 67 Howcroft Cres. N3 1PA M +44 (0) 77 46 60 40 23 T +44 (0) 20 72 72 84 09 E youarchitecture@gmail.com			
Project: 956-958 Uxbridge Rd UB4 0RL			
Drawing Title: Existing Ground Floor			
Client: Mr Randhawa			
Date:	Dwg no:	Revision.	
17.06.2017	0031-EX-00	8	
Scale:	Drawn by:	Checked by:	
1:100@a3p		R.SH.	

Issue:

PLANNING APPLICATION
Not for construction

012345M