

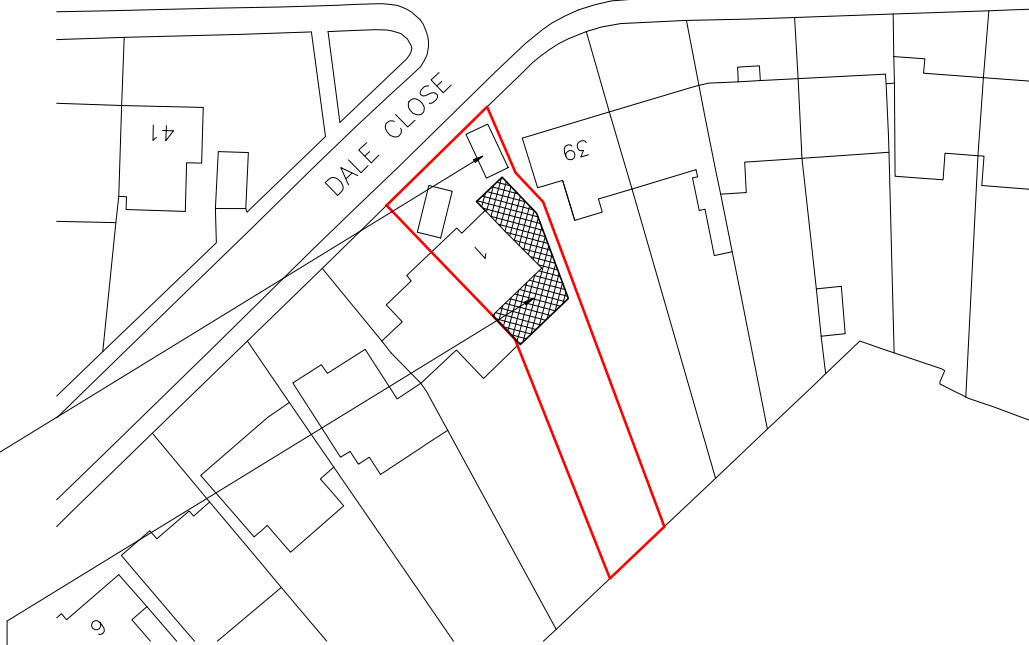



2Nos Off Street Car
Parking spaces
Proposed Extension

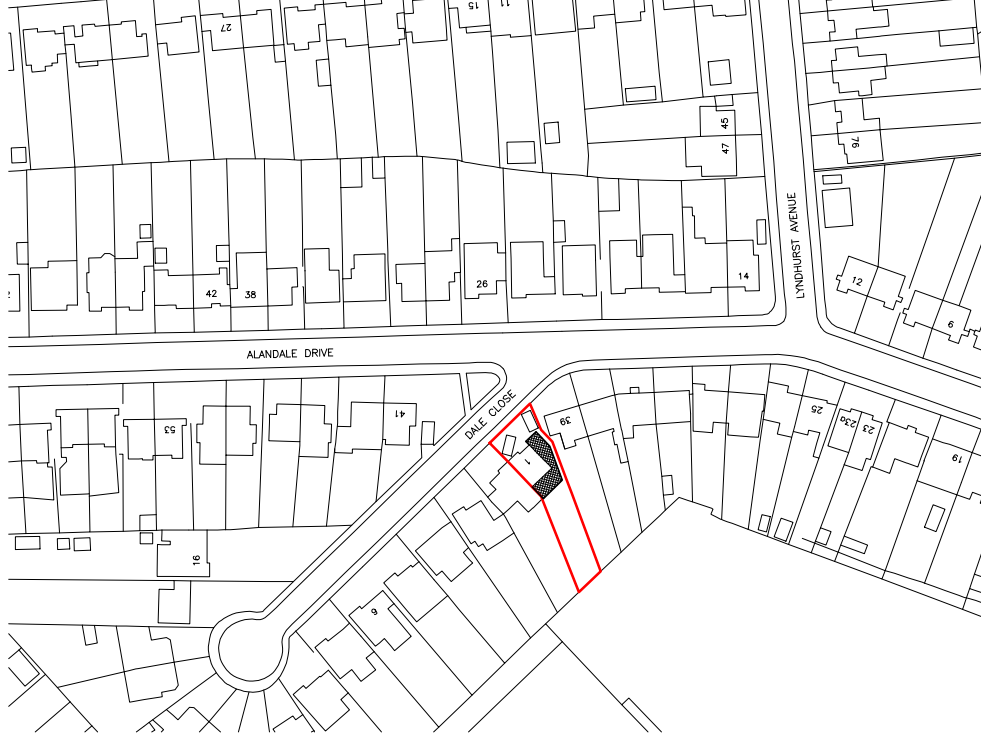

Block Plan

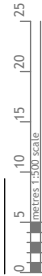


Site Location

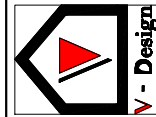

Dimensions to be verified on site.
DO NOT SCALE FROM THIS DRAWING.
No responsibility is taken for their accuracy.
This drawing is the property of V-DESIGN CAD SERVICES
Ltd. Copyright is reserved by them and the drawing is issued
on the understanding that it is not to be reproduced, stored in a
retrieval system or transmitted in any form or by any means,
without the content in writing of V-DESIGN CAD SERVICES
Ltd.
Email: vishal_r@vdesigncad.co.uk Mobile: 07971063395

Site Address:
1, Dale Close,
Pinner,
HA5 3UU

Title:
Block and Location Plans

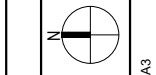

Drawn By: VP
Job Ref: 21125
Date: Dec 2021
Drawing No. PL - 01

Scale: 1:500, 1:1250 Paper Size: A3

Rev Date Comments