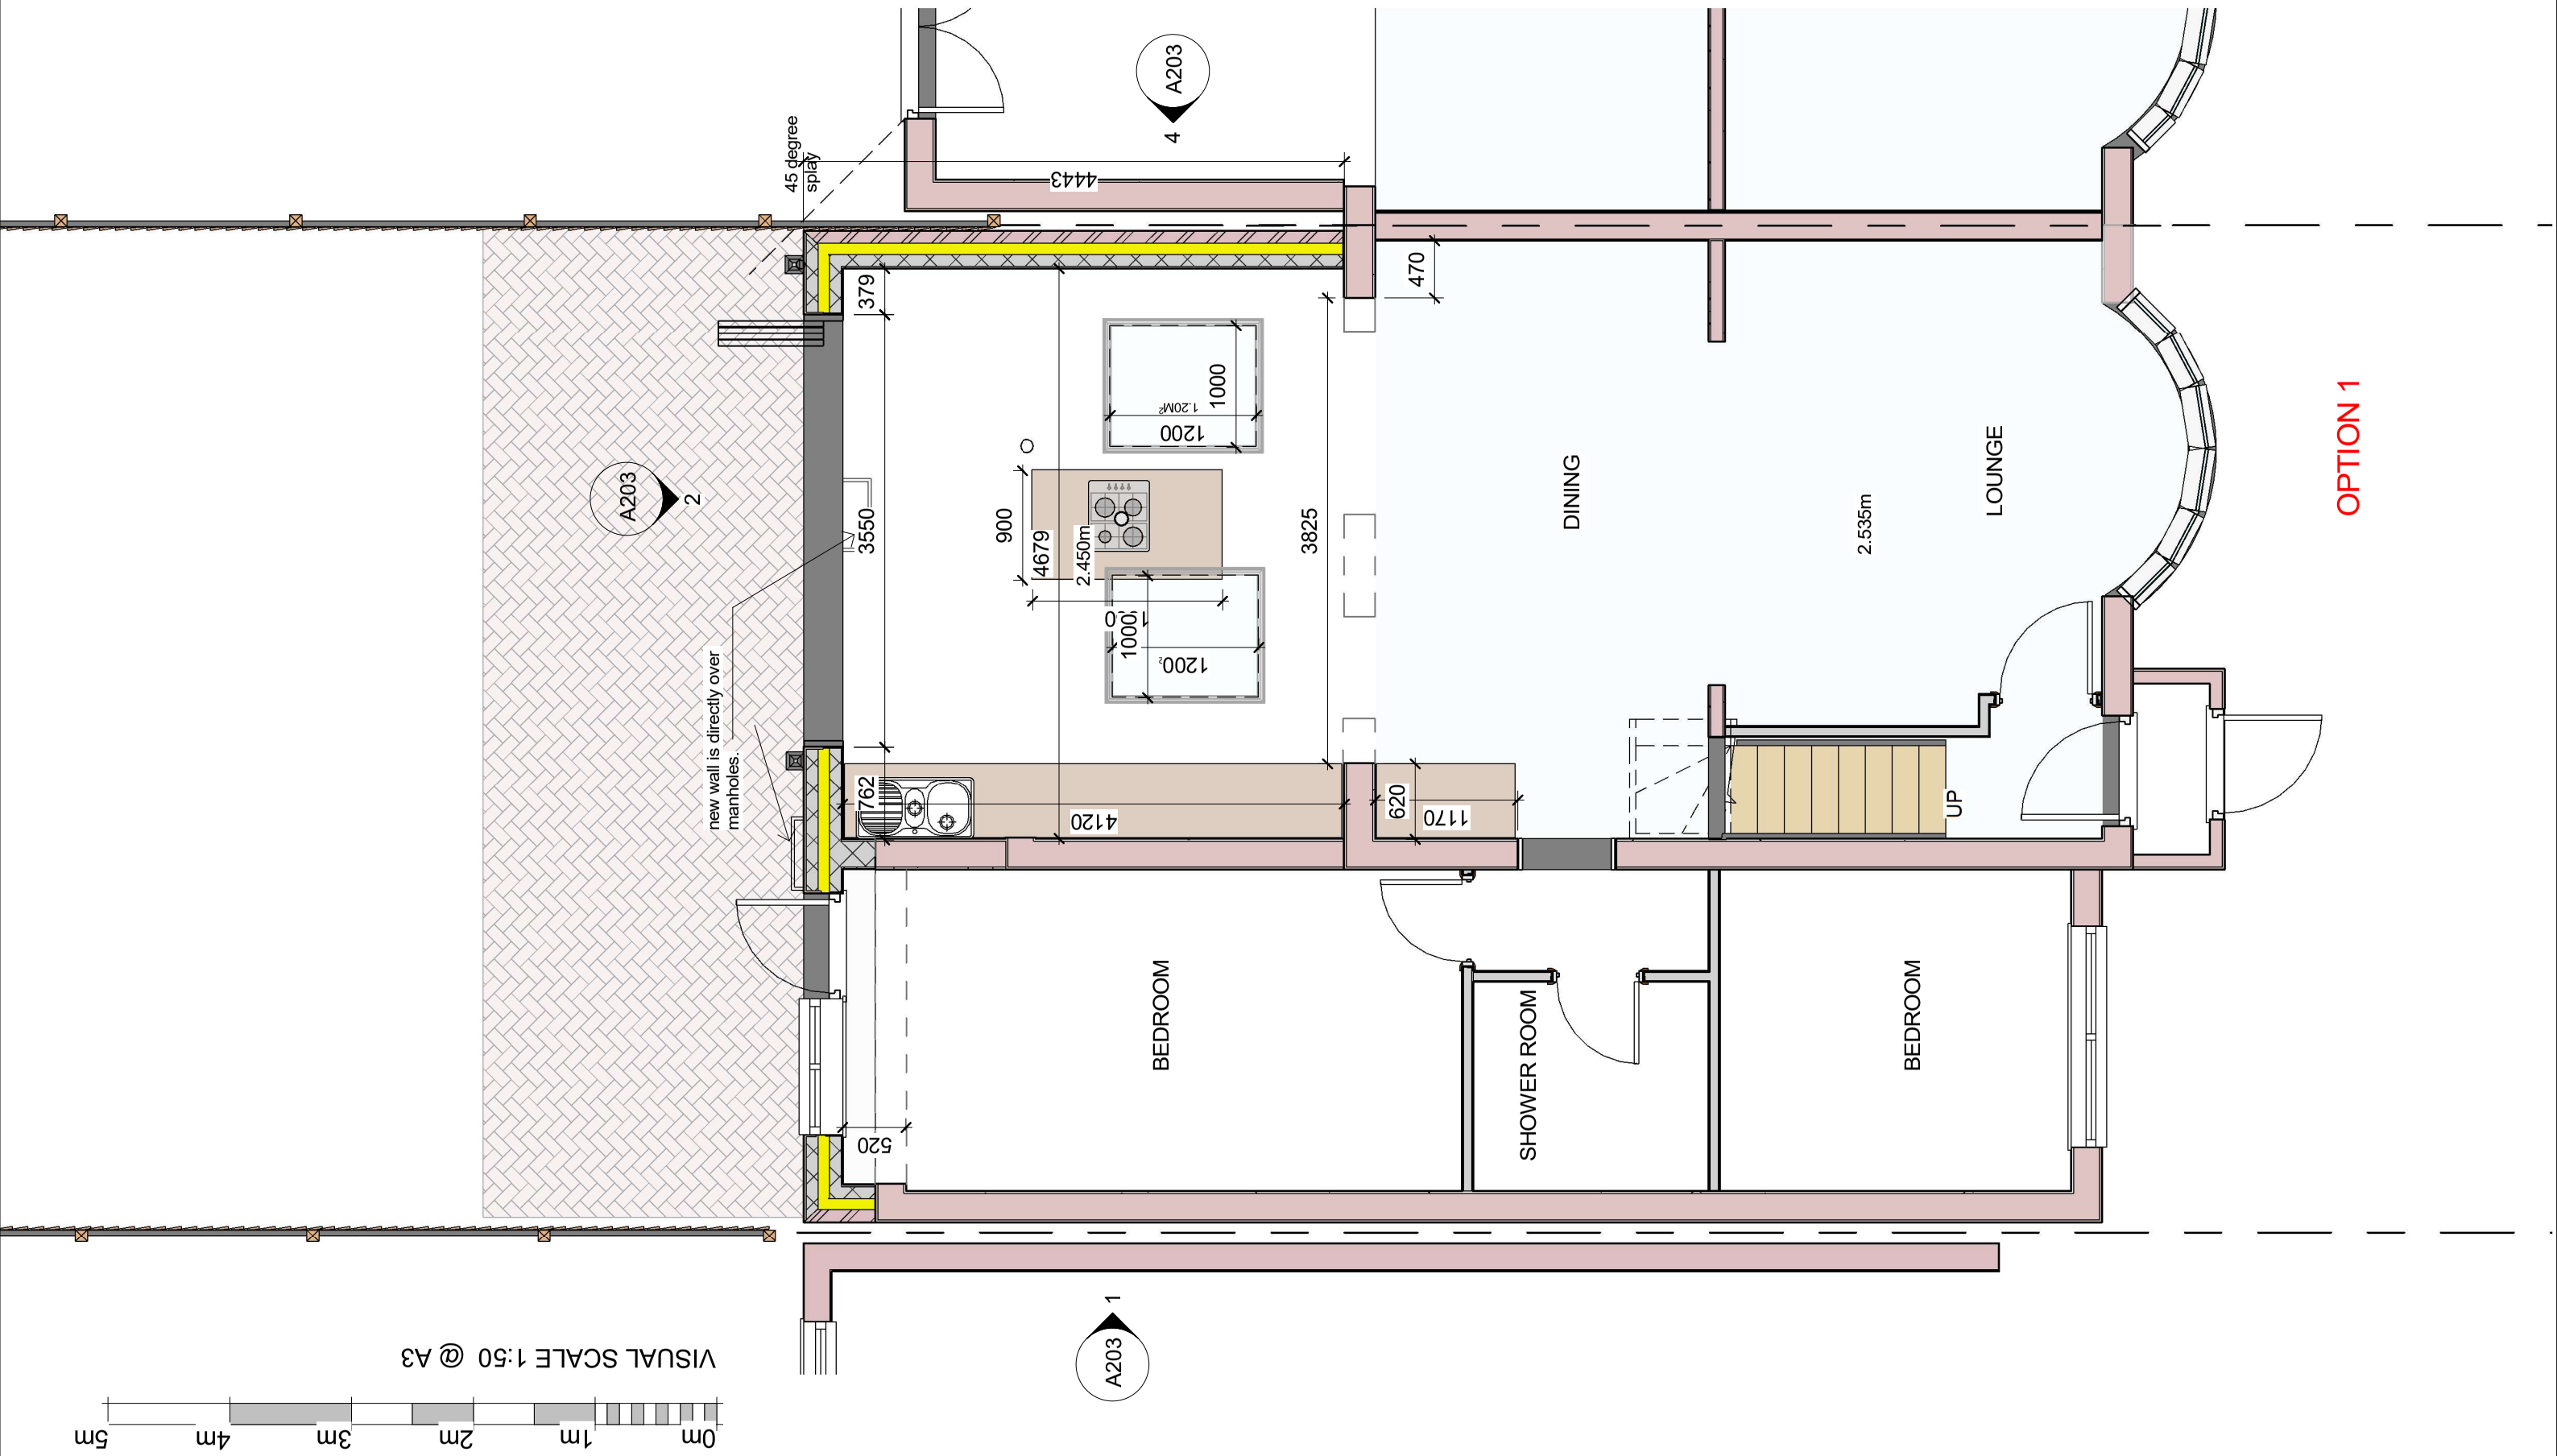

Site	Project name	ASM Architectural Services asm03@hotmail.co.uk	No.	Description	Date
167 BEVERLEY ROAD RUISLIP HA4 9AP	Proposed Single Storey Rear Extension	Scale 1 : 50 @ A3			
	Sheet Name Proposed Ground Floor Plan Dimens	Drawn By SAF	A202		
		Checked by Checker	Project number 2022/021		

26/03/21