


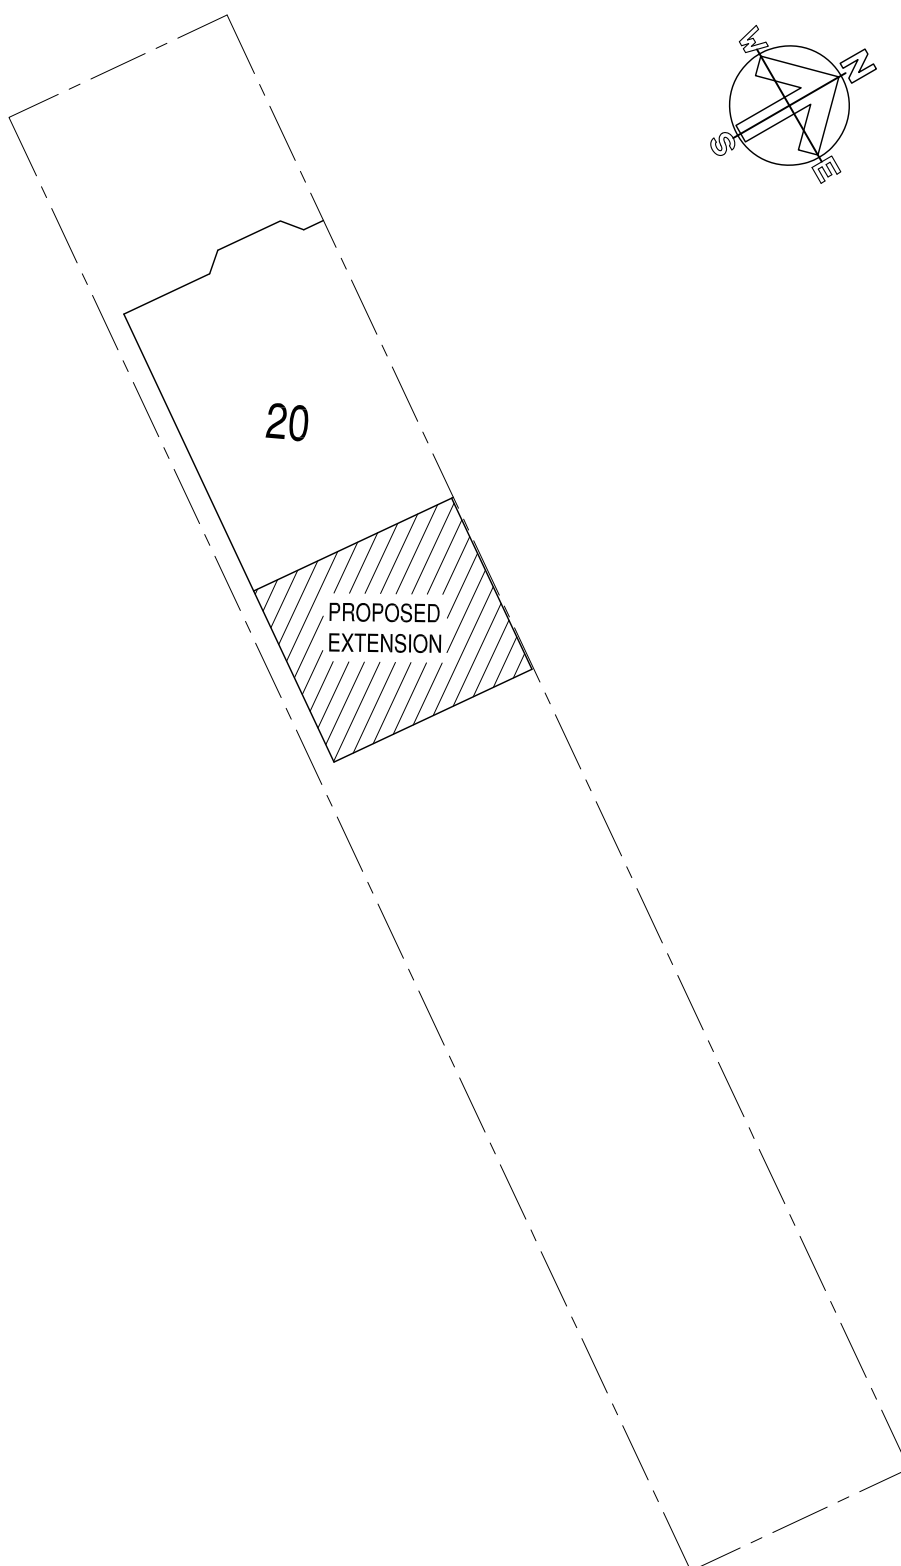

Itemref	Quantity	Title/Name, designation, material, dimension etc			Article No./Reference	
Designed by	Checked by	Approved by - date	File name	Date 12.07.2017	Scale 1:200	
PLANNING DRAWINGS 20 YEADING LANE, HAYES, UB4 0EX			BLOCK PLAN			
			20YL-100	Edition	Sheet 1	