


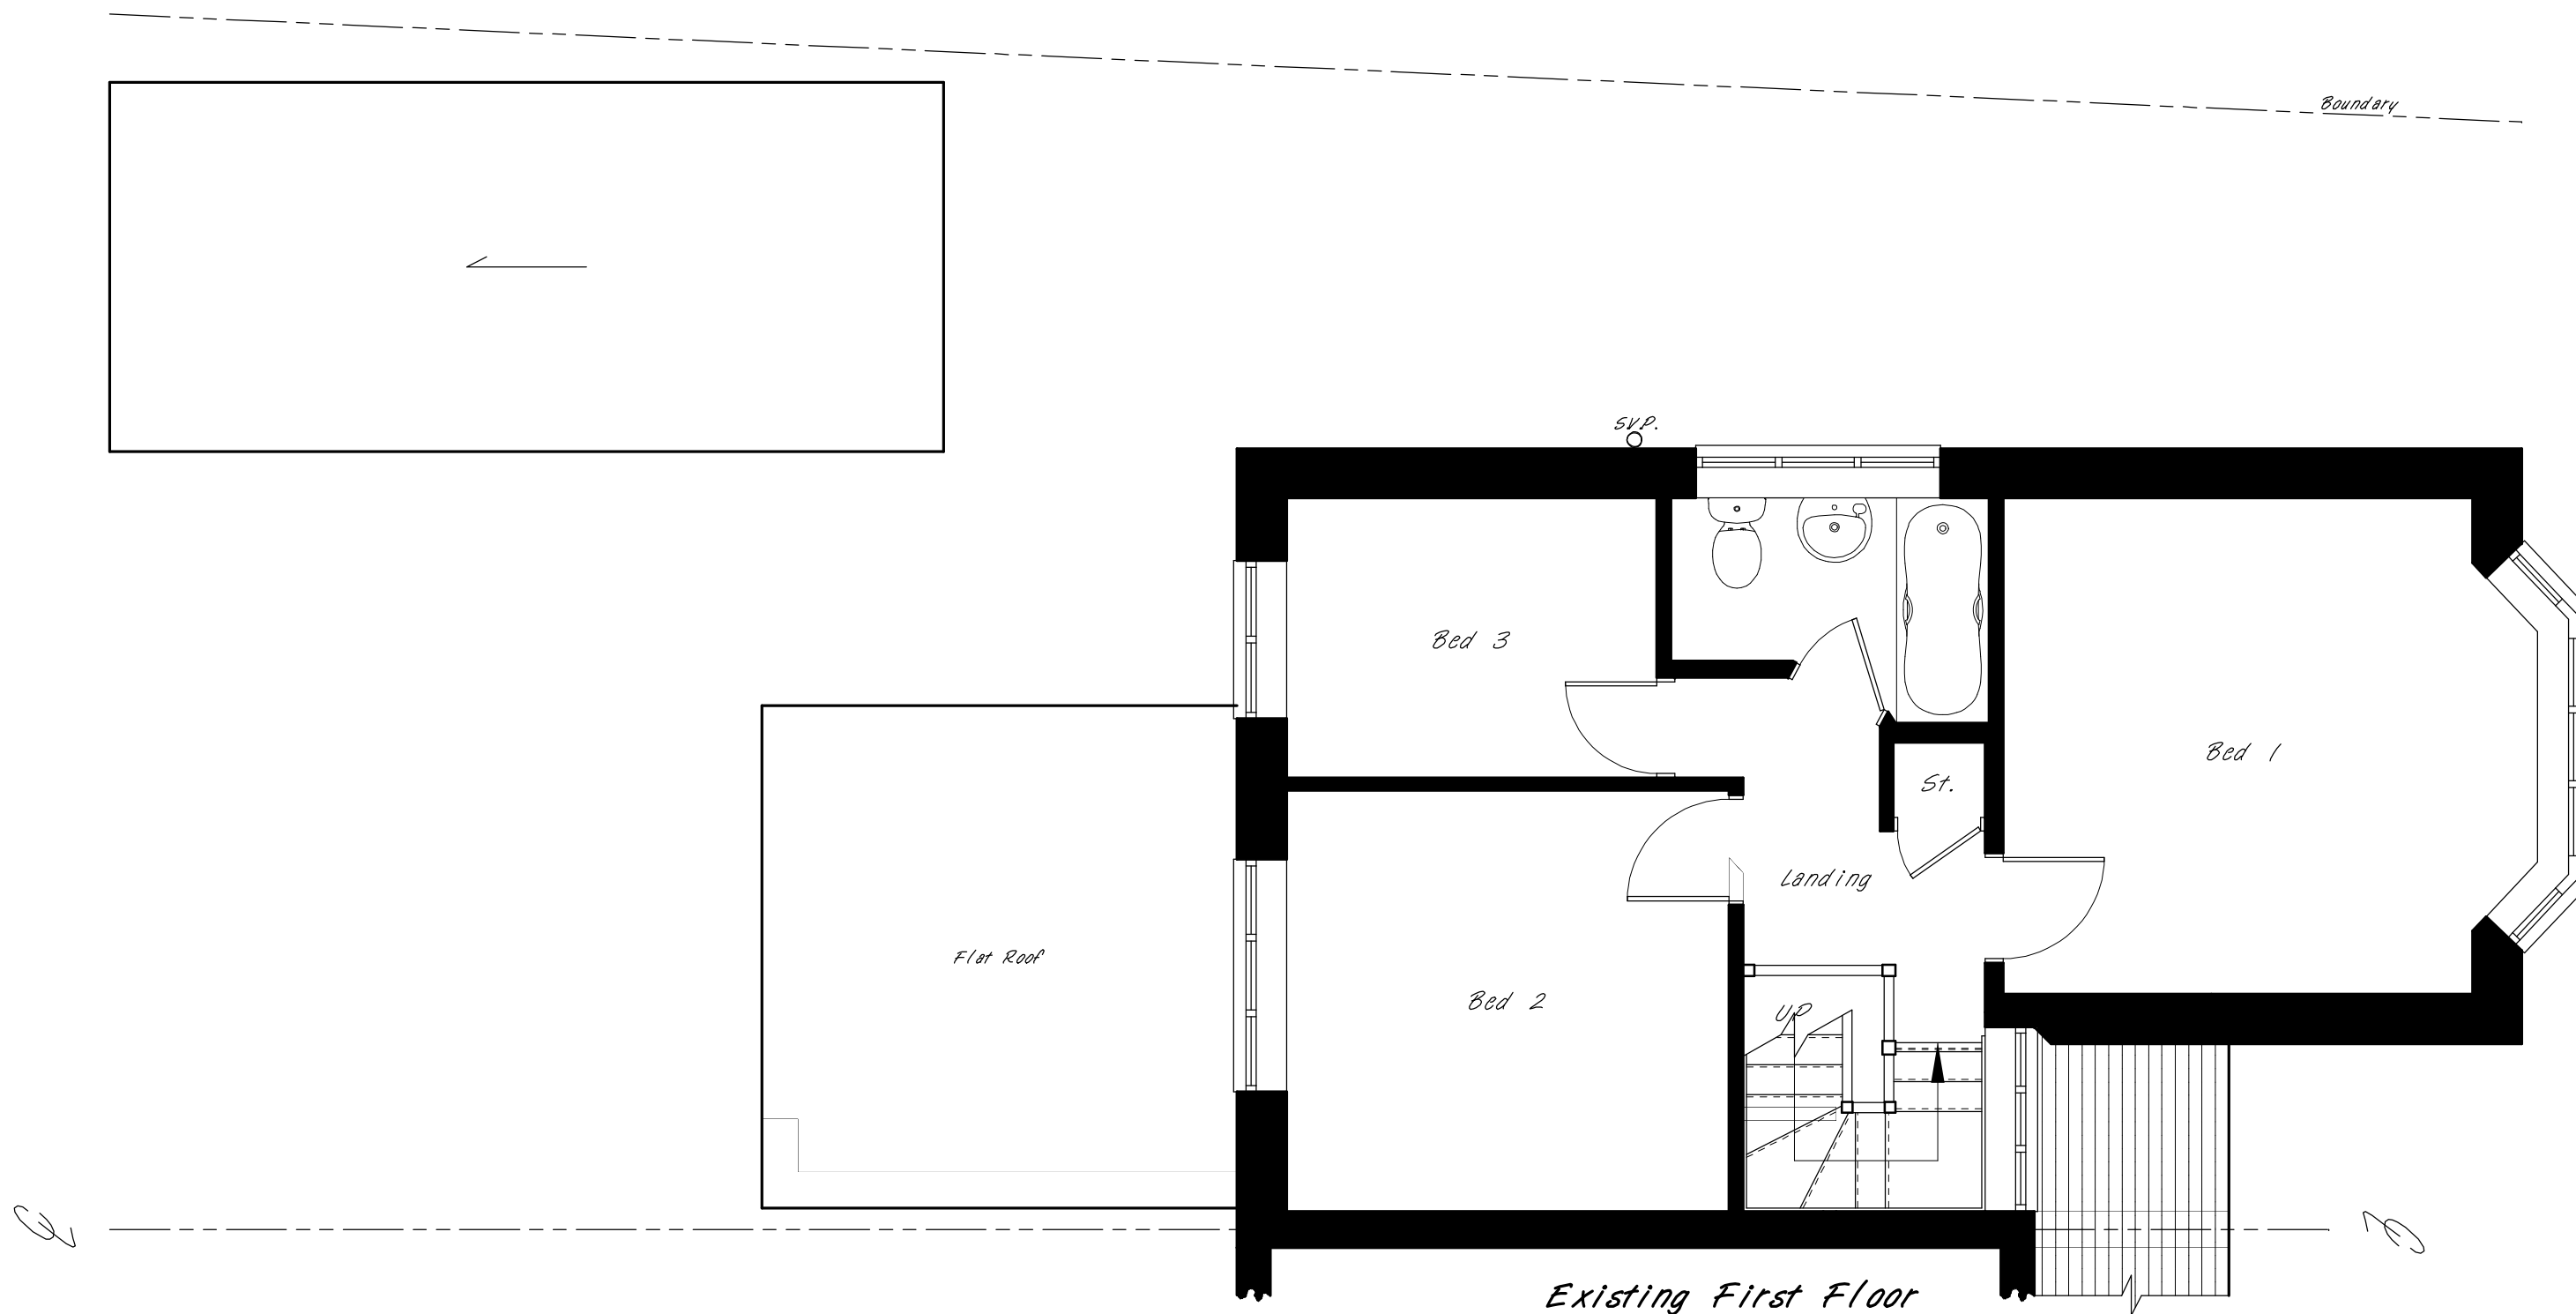

THIS DRAWING SHOULD BE READ IN
CONJUNCTION WITH THE SPECIFICATION.
IT REMAINS THE COPYRIGHT OF THE DESIGNER AND MUST NOT
BE USED, ALTERED OR COPIED WITHOUT PERMISSION

**Proposed Double Storey
Side & Rear Extension.**

SITE: 15 Elmbridge Close,
Ruislip.
HA4 7XA



PROPERTY SERVICES
Architectural Designers
& Surveyors
Newbury (01635) 864956

DRAWN: DAF	SCALE: 1 : 50 @ A3	DATE: November '20
DRAWING NO: 20/389/02		REV: