

1. All dimensions are to be checked on site prior to the commencement of work and any discrepancy is to be reported to the construction manager before construction.




3. All contractors and sub-contractors must ensure that they have the latest issue of this drawing and details before the commencement of work on site.

4. All materials are to be used and installed in strict compliance with the relevant manufacturers instructions and recommendations.

5. All works on site, managed and implemented as a result of the designs indicated on this drawing, are to be given full consideration for compliance with the Health and Safety CDM Regulations in respect of design and implementation on site and no works are to be undertaken if it is considered that compliance with the Building Regulations cannot be achieved.

6. All dimensions shown in millimetres.

7. Footprint of buildings shown at 1.0m above ground level

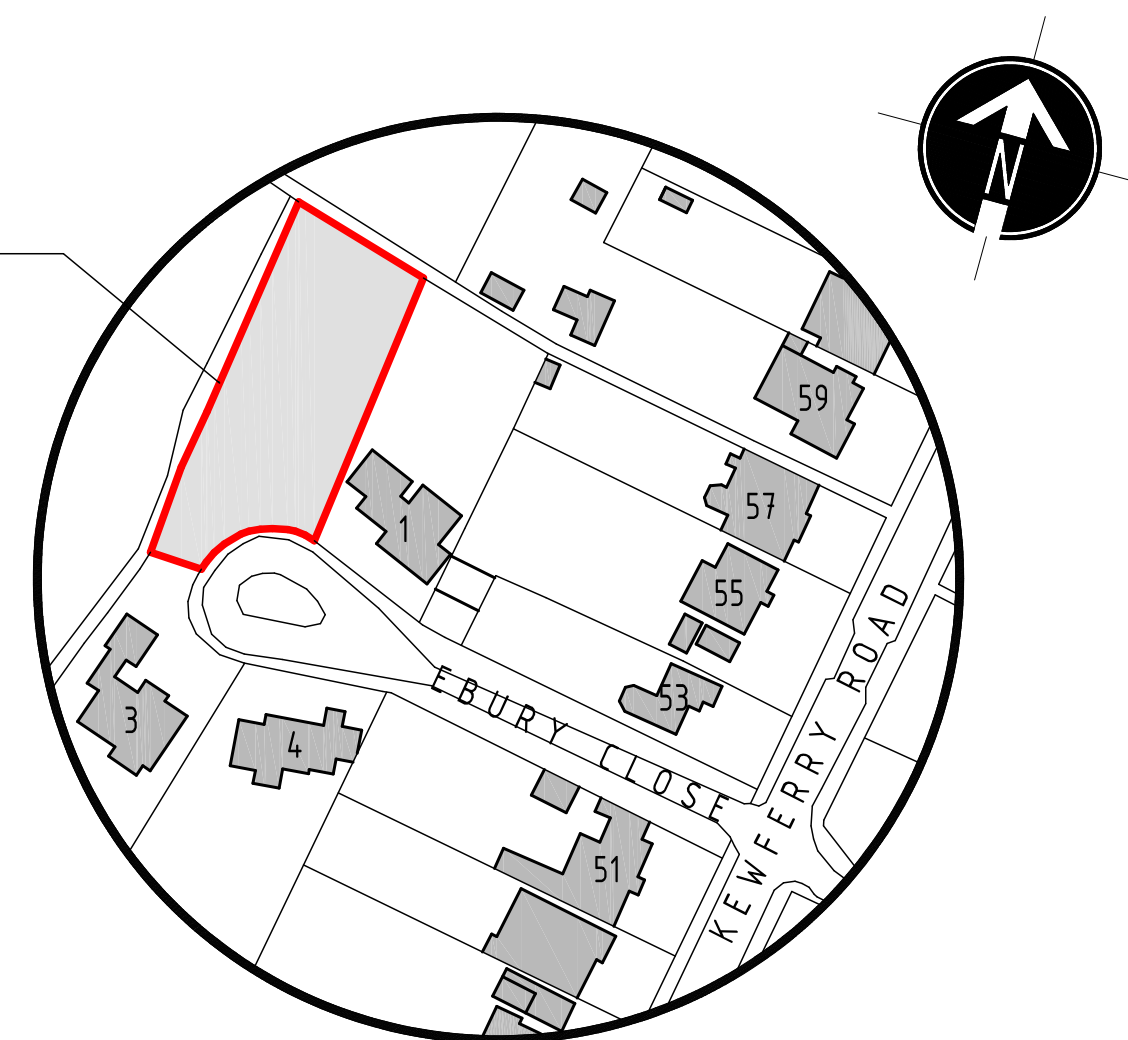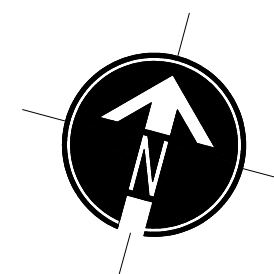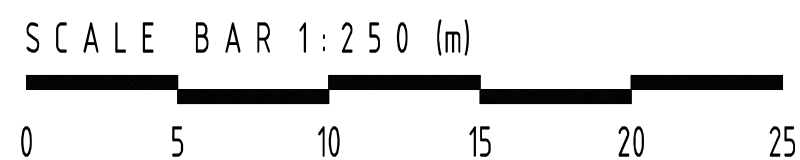

LOCATION PLAN - 1:1250

1:1250 SCALE BAR (m)



B	19-11-2021	Client comments added
A	12-10-2021	Client comments added

rev:	date:	description:	
scale: 1 : 250	A2	date: 28 / 09 / 2021	
drawing no:	1387 / P	1 ^B	drawn: AF
drawing:			
SITE LAYOUT PLAN & LOCATION PLAN			
project:			
2 EBURY CLOSE, NORTHWOOD, HA6 2PF			
client:			
MR RAMAIYA			



DUSEK DESIGN ASSOCIATES LTD
ARCHITECTURE + PLANNING

01895 831 103
info@dusek.co.uk
www.dusek.co.uk

print history: Wednesday, 24 November, 2021 14:31:01

SADUSEK/DWG 1351-11/00/V1387 2 EBRURY CLOSE, NORTHWOOD/SP1387-P-11/04