


application site

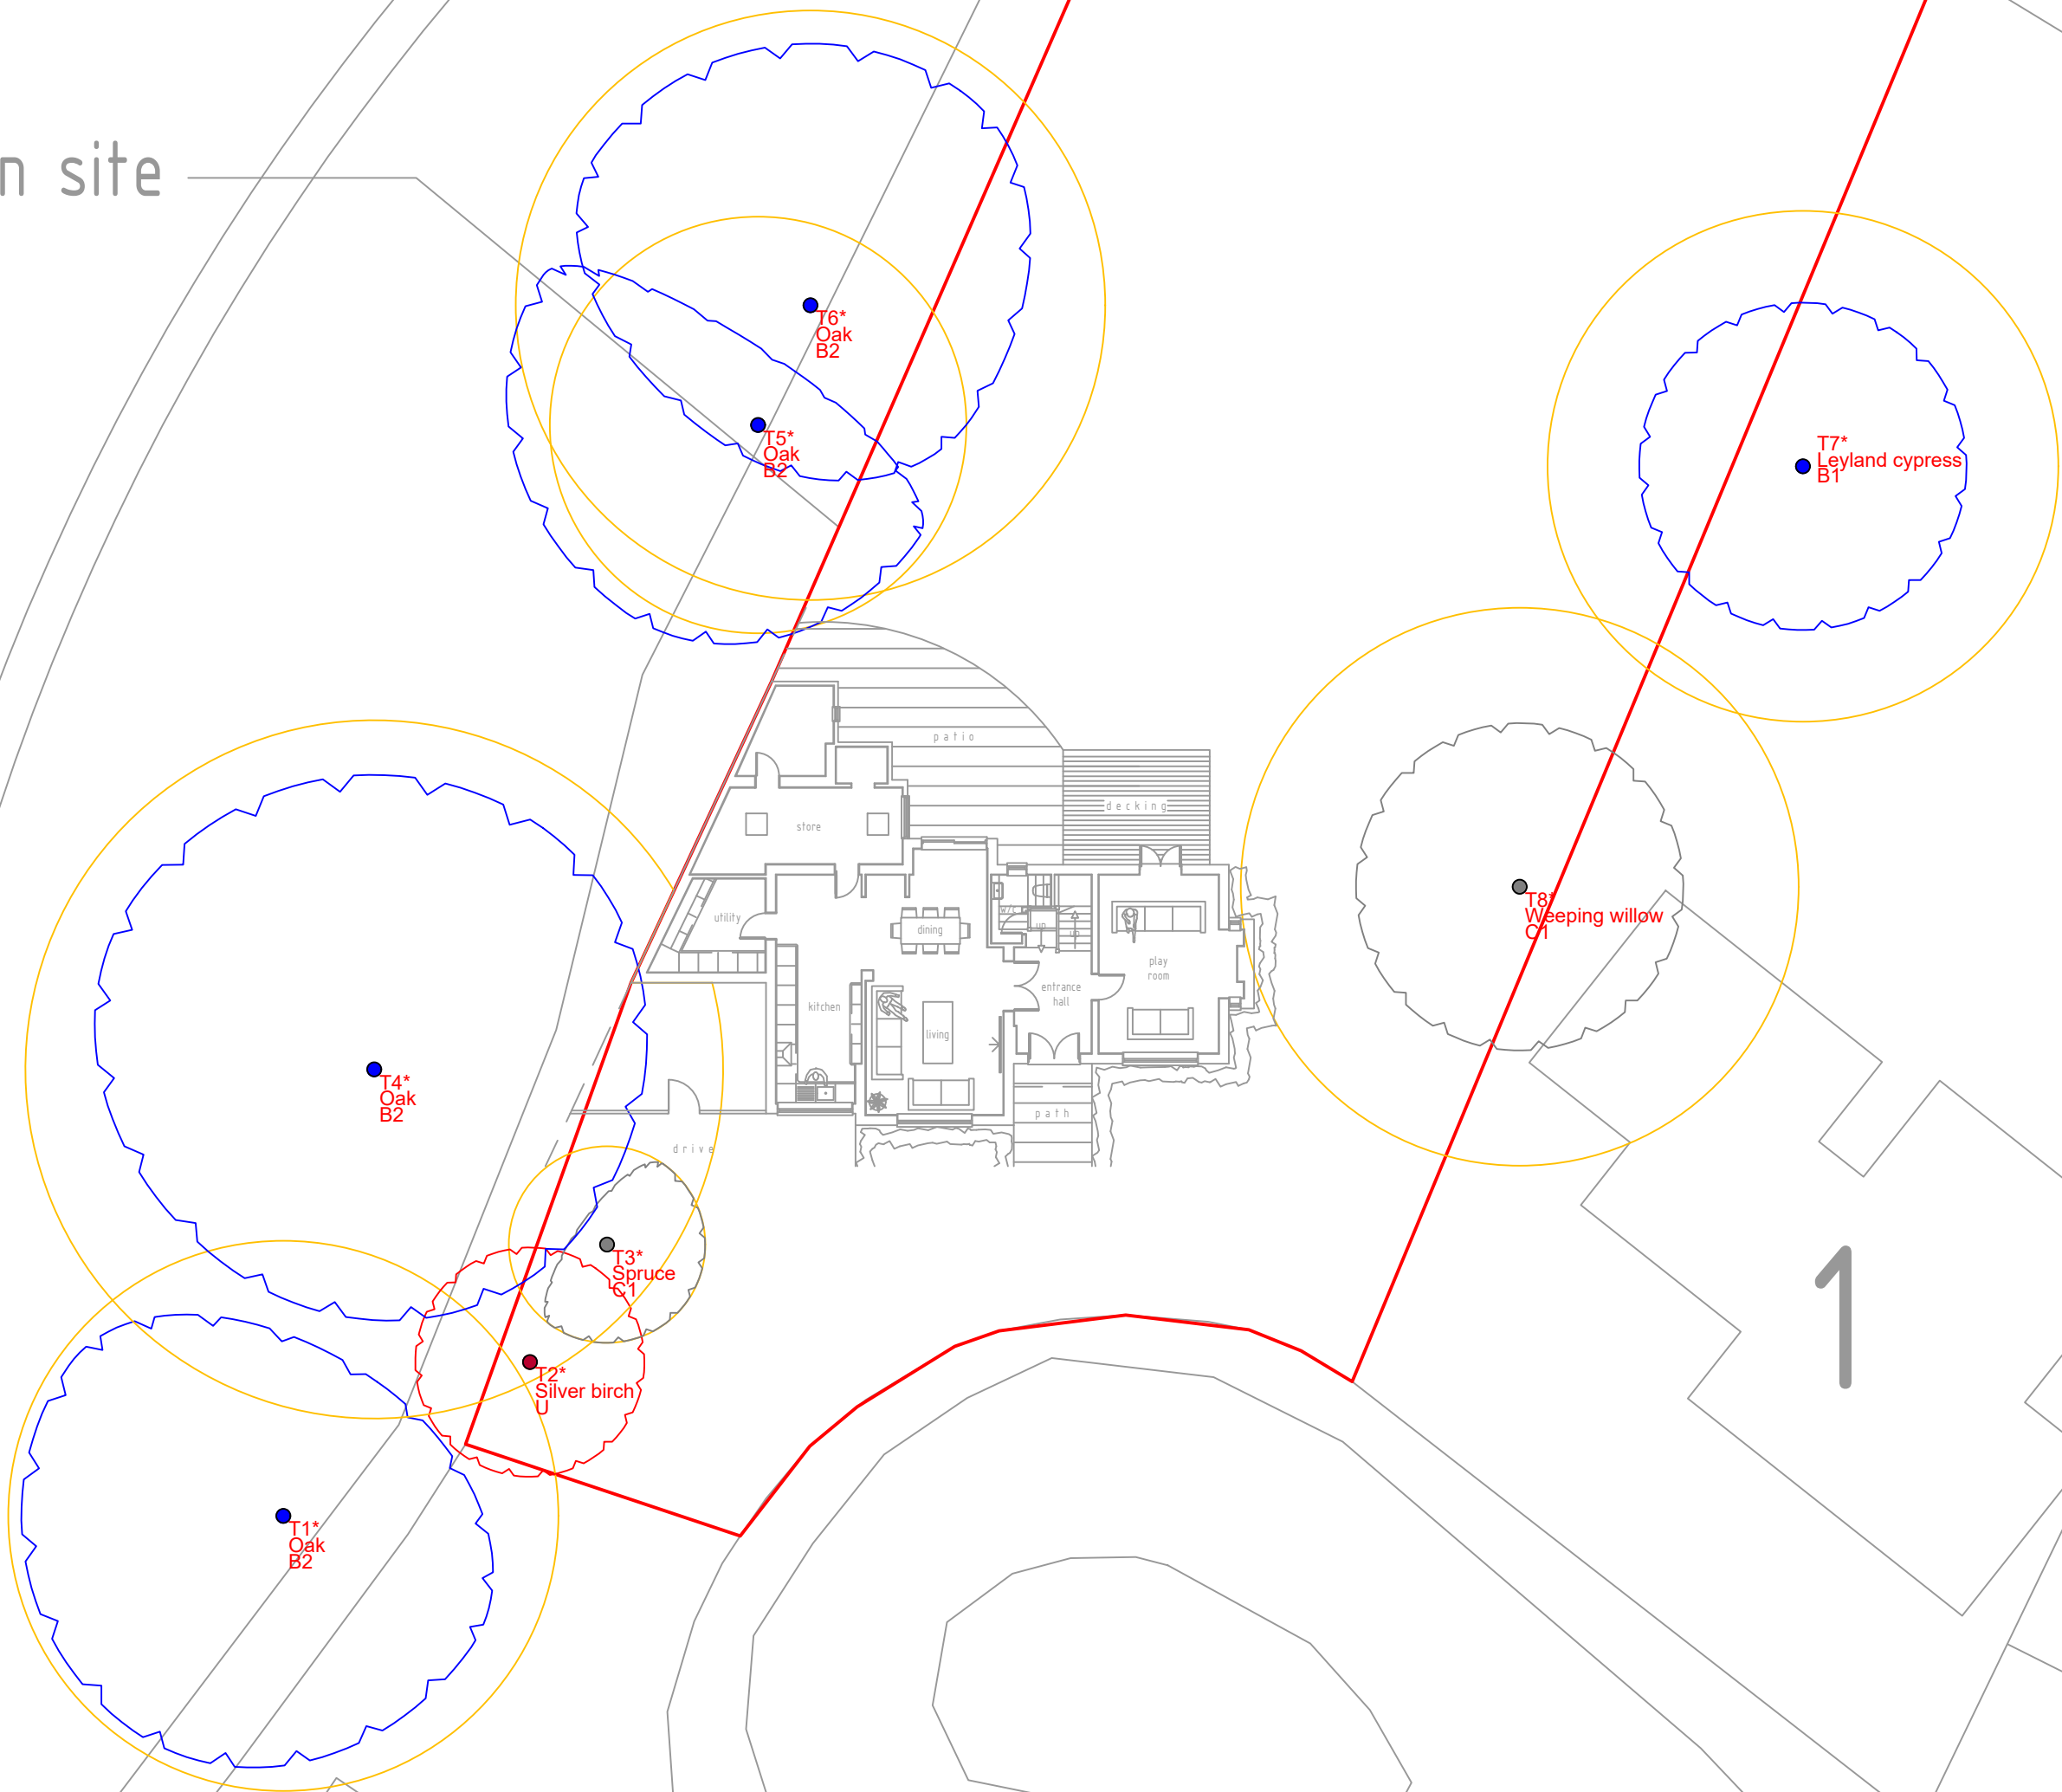

1



t: 07884 056 025
e: glen@ghatrees.co.uk
www.ghatrees.co.uk

Site: 2 Ebury Close, Northwood, HA6 2PF	1:200 @ A2
Drawing Title: Tree Constraints Plan	Feb 2022

Key:

● Category A

● Category B

● Category C

● Category U

Category

Root Protection Area

Crown Spread

Tree Number

Species

Category

NOTE: Tree/group numbers marked with an * have approximate locations.