


PROPOSED GROUND FLOOR PLAN

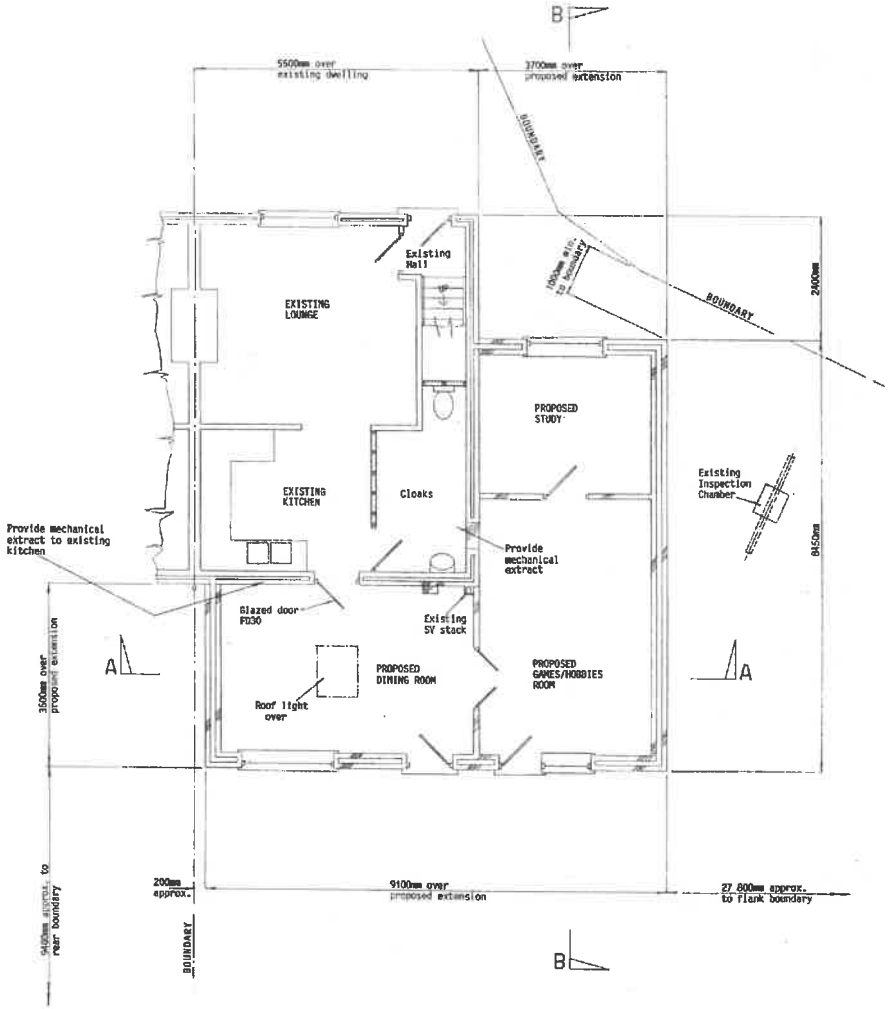


PROPOSED FIRST FLOOR PLAN

12 FEB 2018

THIS DRAWING IS TO BE READ IN CONJUNCTION WITH THE PROJECT SPECIFICATION/SCOPE OF WORKS.
FOR ELEVATIONS AND PLOT PLAN SEE DRAWING DR 17/705/01.
FOR SECTIONS A-A AND B-B SEE DRAWING DR 17/705/03.

| MOD. | DATE | DESCRIPTION |
|---|---|---|
| A | 8 Mar 18 | Revised to Planning requirements. |

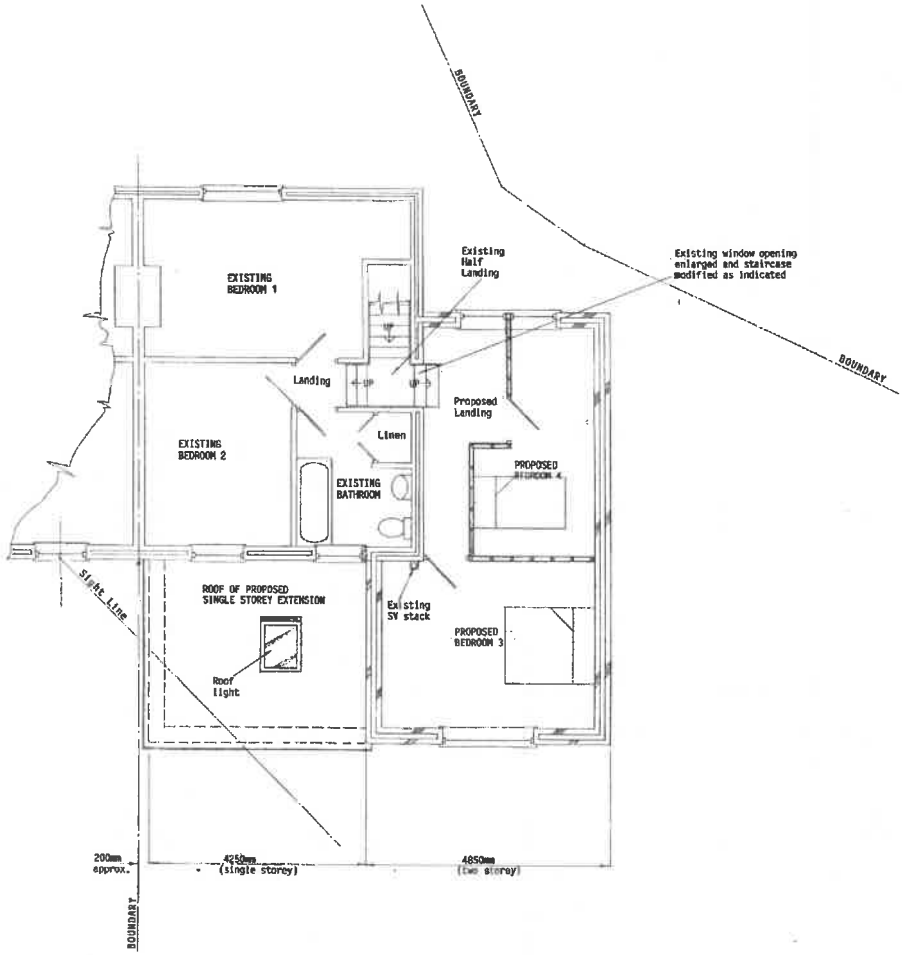PROPOSED PART SINGLE-STOREY, PART TWO-STOREY FLANK AND REAR EXTENSION.
FOR: G BALL, ESQ.
AT: 5 HARLINGTON CLOSE
HARLINGTON
MIDDLESEX UB3 5BW

AVIATION & STRUCTURAL DESIGN
273 Feltham Hill Road, Ashford, Middlesex. TW15 1LT.
Tel: 01784 420 057 Fax: 01784 420 057

| | | | |
|---|---|---|---|
| DRAWN | DB | SCALE 1:50 | SECTION CODE |
| DATE | | CONFIDENTIAL DRAWING: THIS DRAWING IS COPYRIGHT: Information given upon it must not be divulged without prior authorisation from the proprietor. | DRG. No. DR 17/ 705 /C |
| CHECKED | | | |
| APPROVED | | | MOD. A |