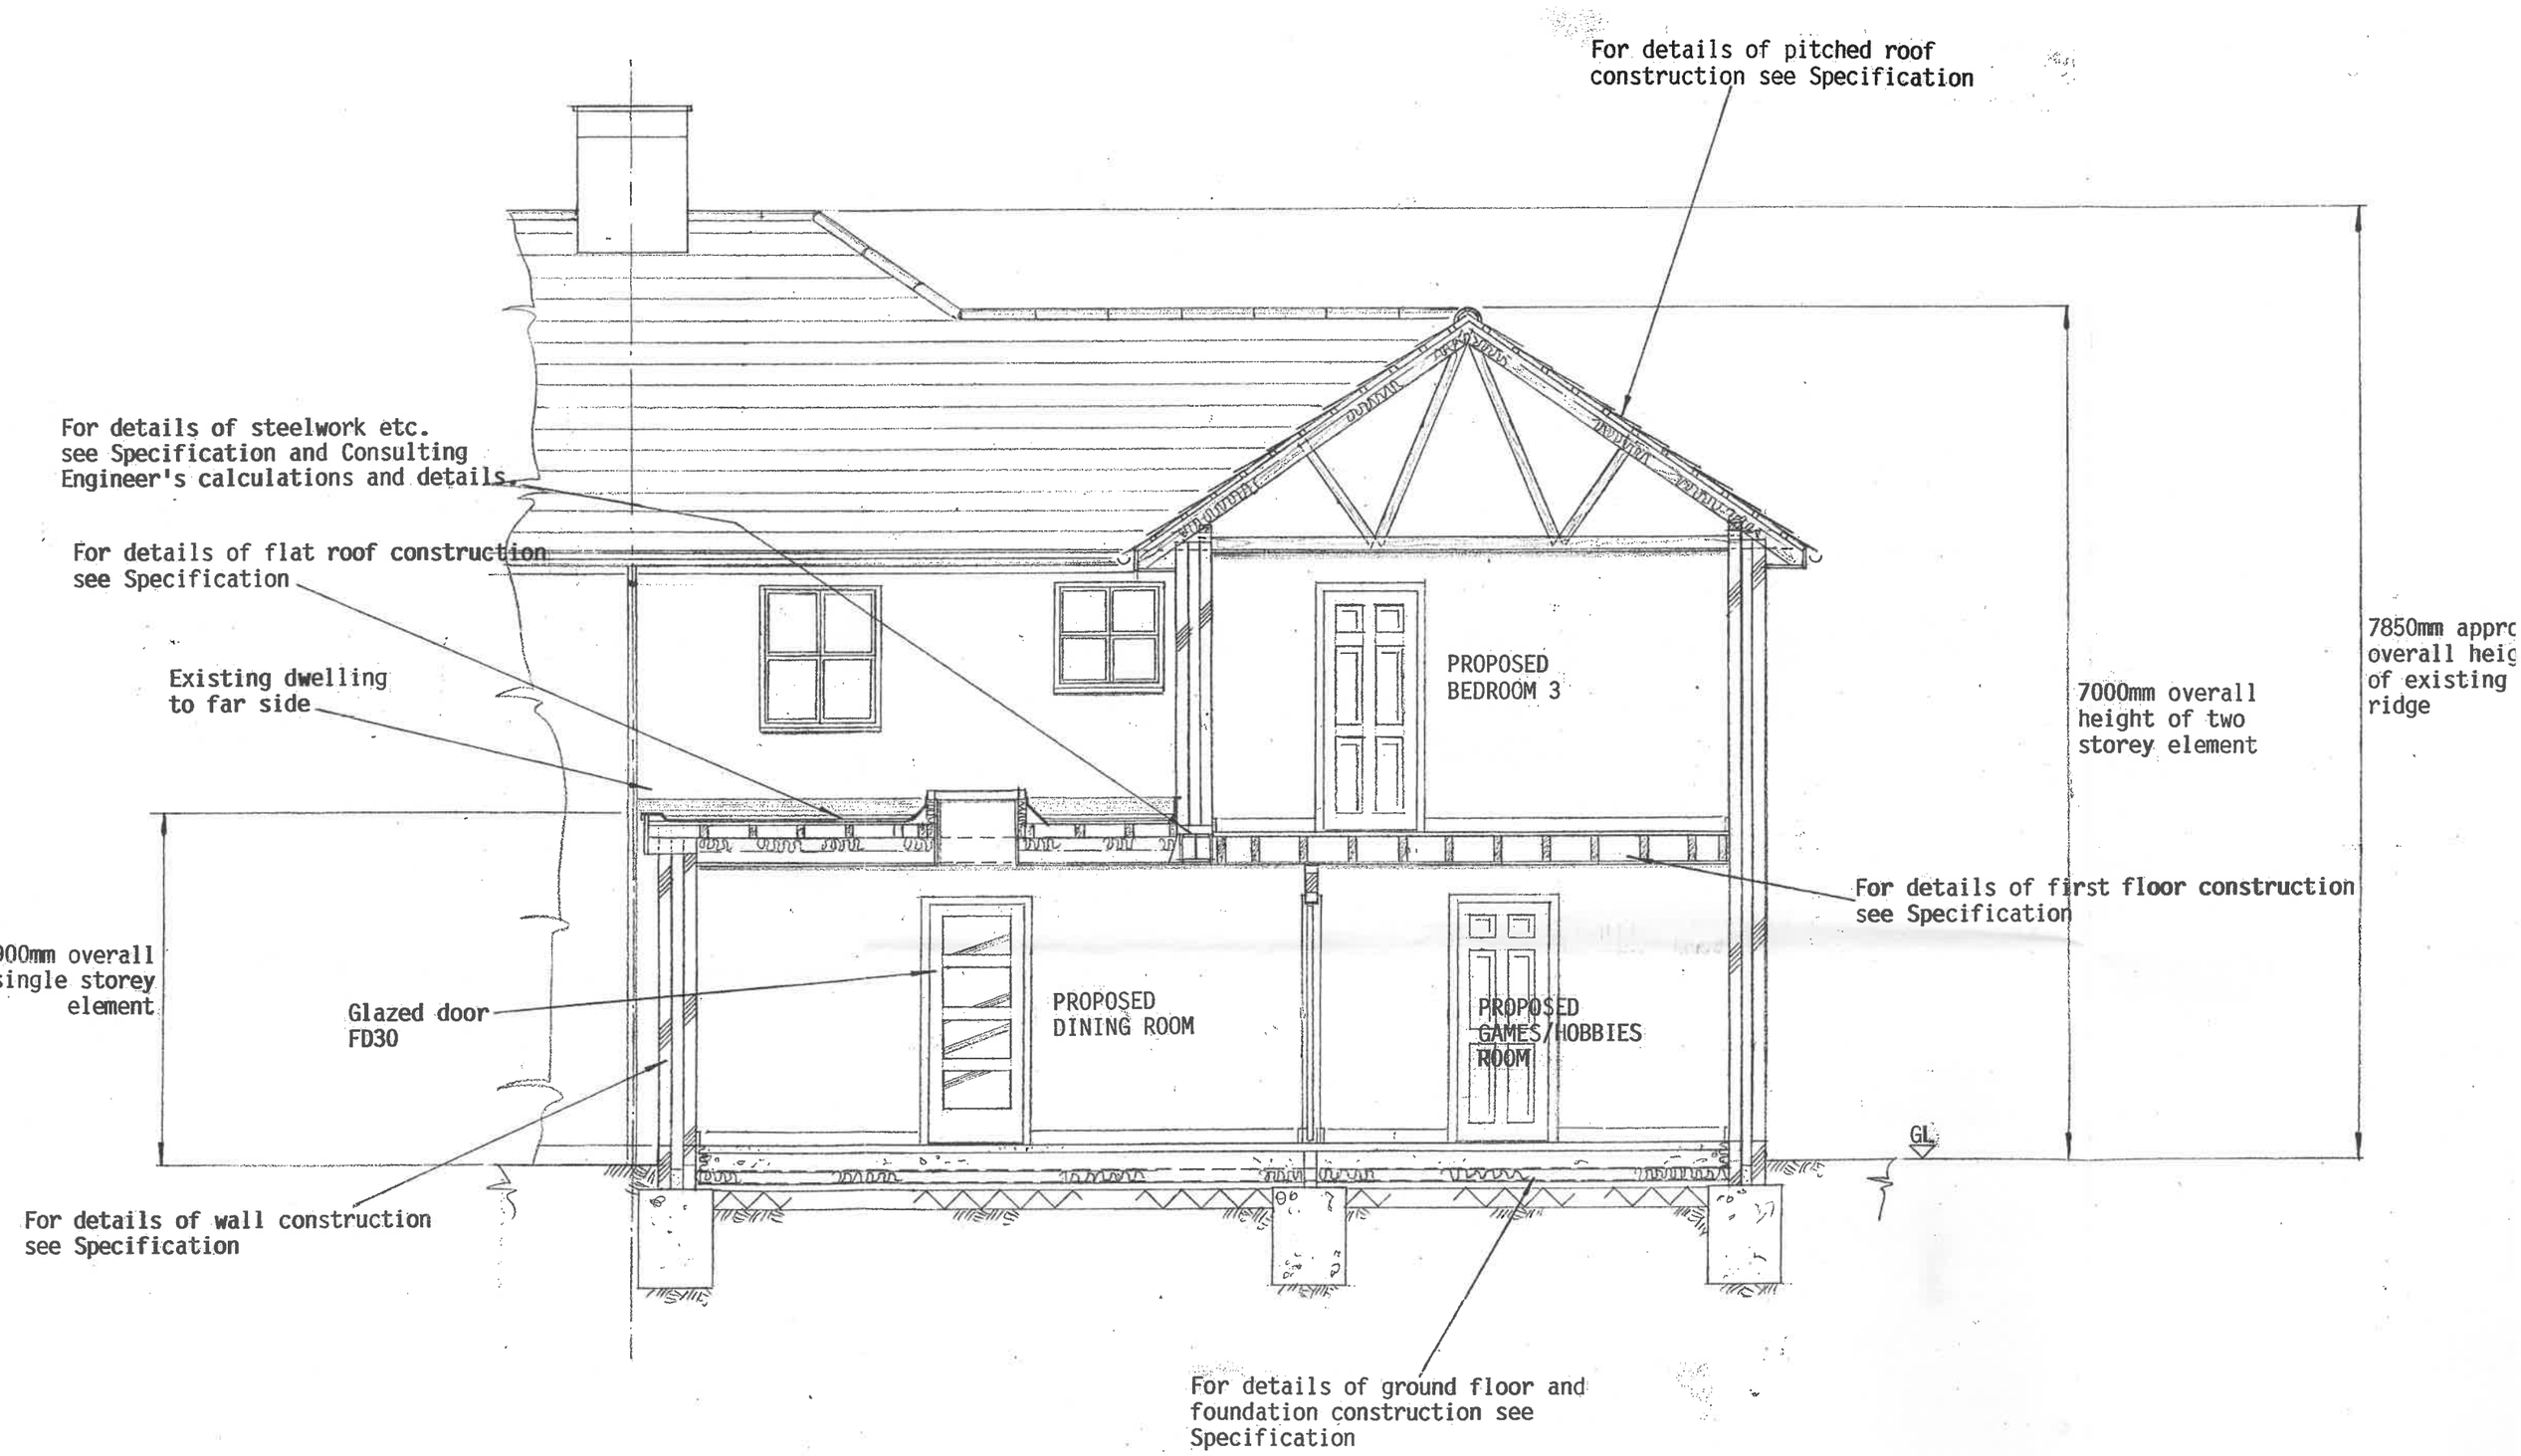
For details of pitched roof construction see Specification
For details of steelwork etc. see Specification and Consulting Engineer's calculations and details
For details of flat roof construction see Specification
Existing dwelling to far side
PROPOSED BEDROOM 3
7000mm overall height of two storey element
7850mm approx overall height of existing ridge
For details of first floor construction see Specification
2900mm overall of single storey element
Glazed door FD30
PROPOSED DINING ROOM
PROPOSED GAMES/HOBBIES ROOM
GL
For details of wall construction see Specification
For details of ground floor and foundation construction see Specification

SECTION A-A