



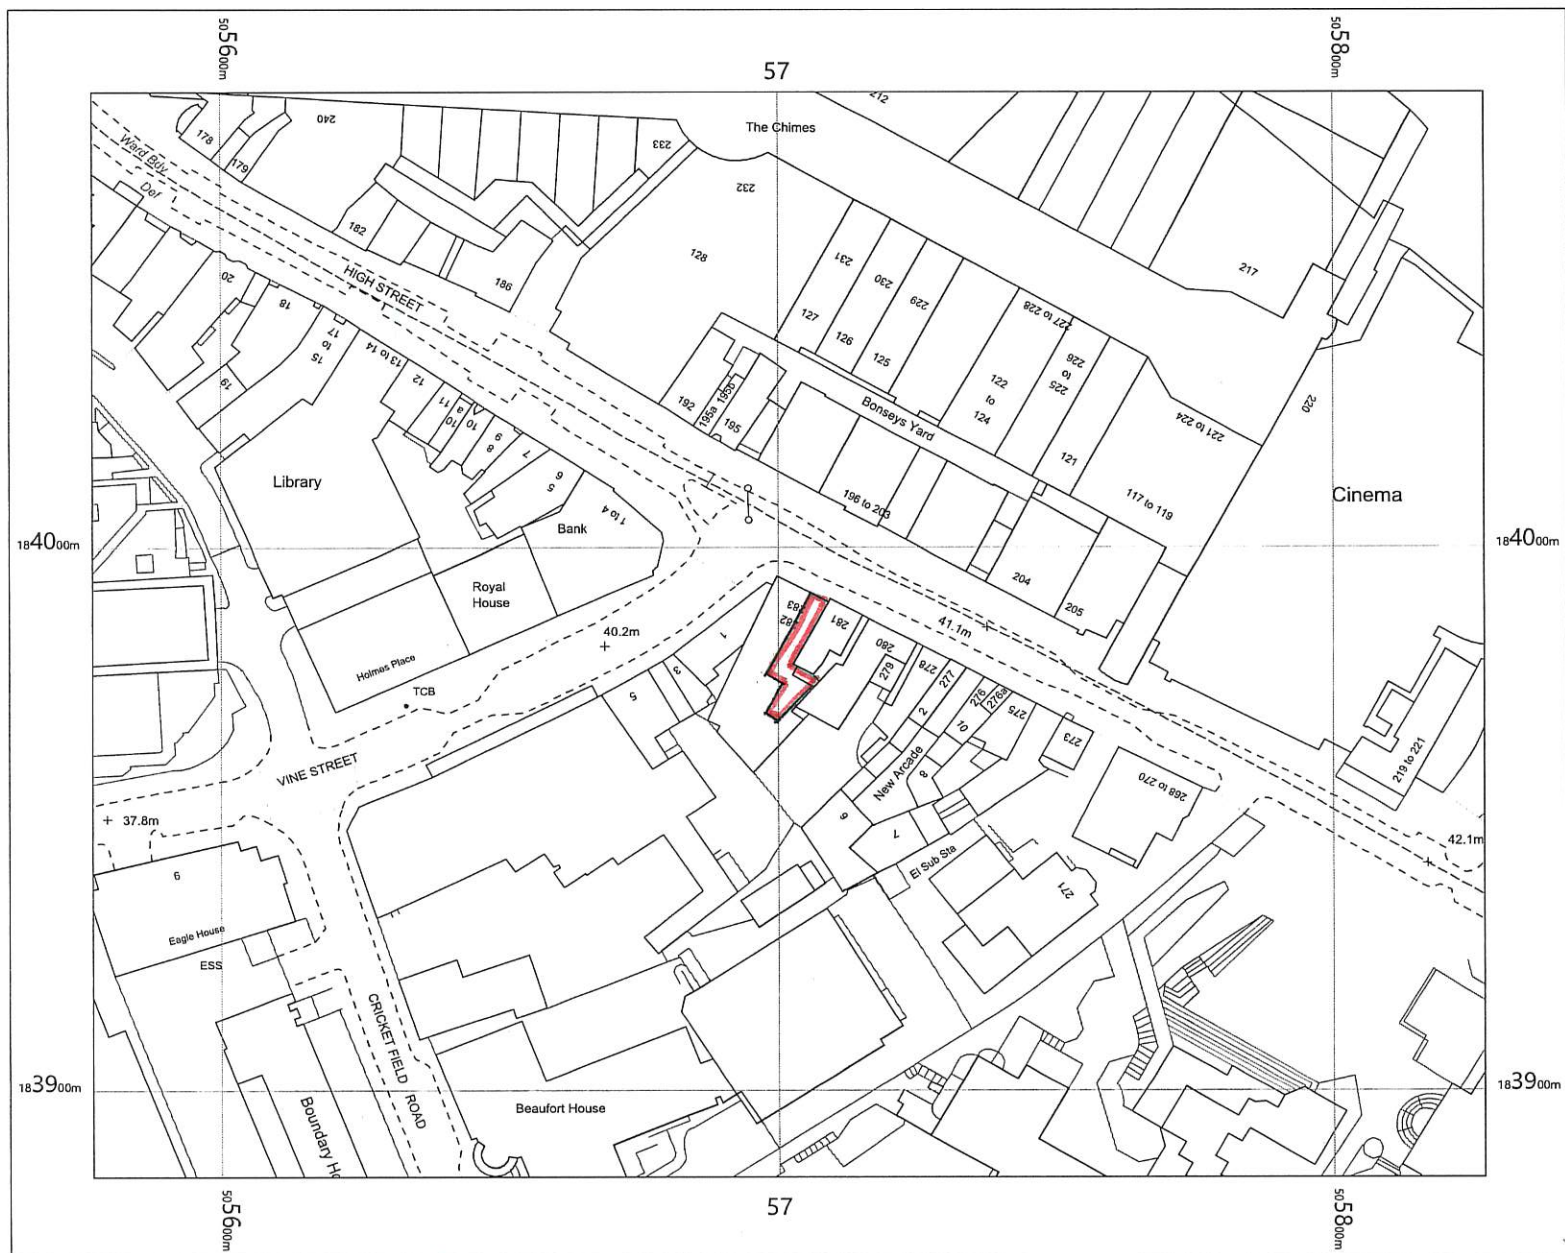

282 HIGH ST, UXBRIDGE, UB8 1LQ

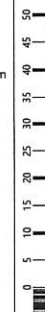

OS MasterMap 1250/2500/10000
scale
Monday, June 24, 2019, ID:
CM-00809196
www.centremapslive.co.uk

1:1250 scale print at A4, Centre:
505702 E, 183984 N

©Crown Copyright Ordnance
Survey. Licence no. 100019980



FOR A BETTER POINT OF VIEW