

HIGH STREET

FORMER BETTING OFFICE

FIRE EXIT

WC

WC

STAFF

WC

PROJECT TITLE

282 HIGH STREET,
UXBRIDGE,
UB8 1LQ

DRAWING TITLE


EXISTING LAYOUT

MEASURED BUILDING SURVEY

SCALE	SIZE	DRAWING
1:100	A4	RE/Ux/01
DRAWN	CHECKED	DATE
RD/DO	PH	18/04/19

0m 1m 2m 3m 4m 5m
SCALE 1:100

ENTRANCE FROM HIGH STREET

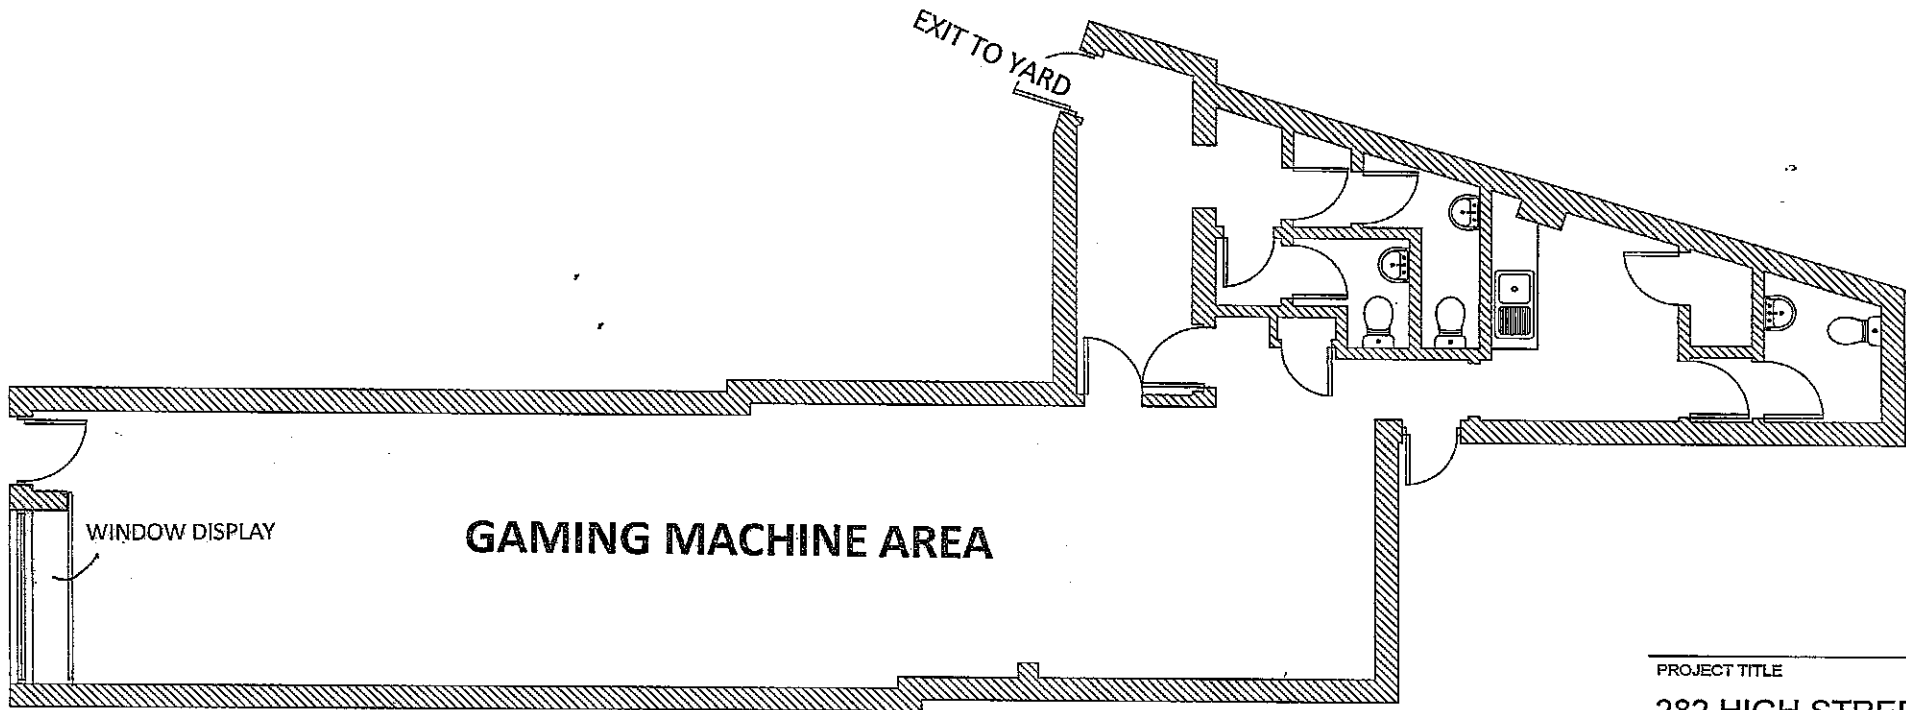

PROJECT TITLE

282 HIGH STREET,
UXBRIDGE,
UB8 1LQ

DRAWING TITLE

PROPOSED LAYOUT

SCALE	SIZE	DRAWING
1:100	A4	RE/Ux/02
DRAWN	CHECKED	DATE
RD/DO	PH	18/04/19

0m 1m 2m 3m 4m 5m
SCALE 1:100