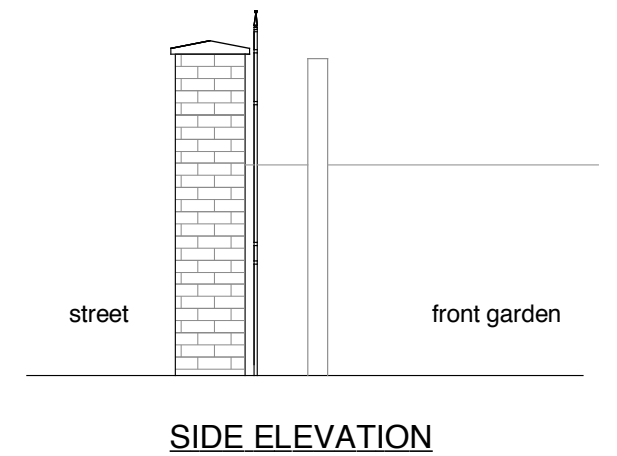
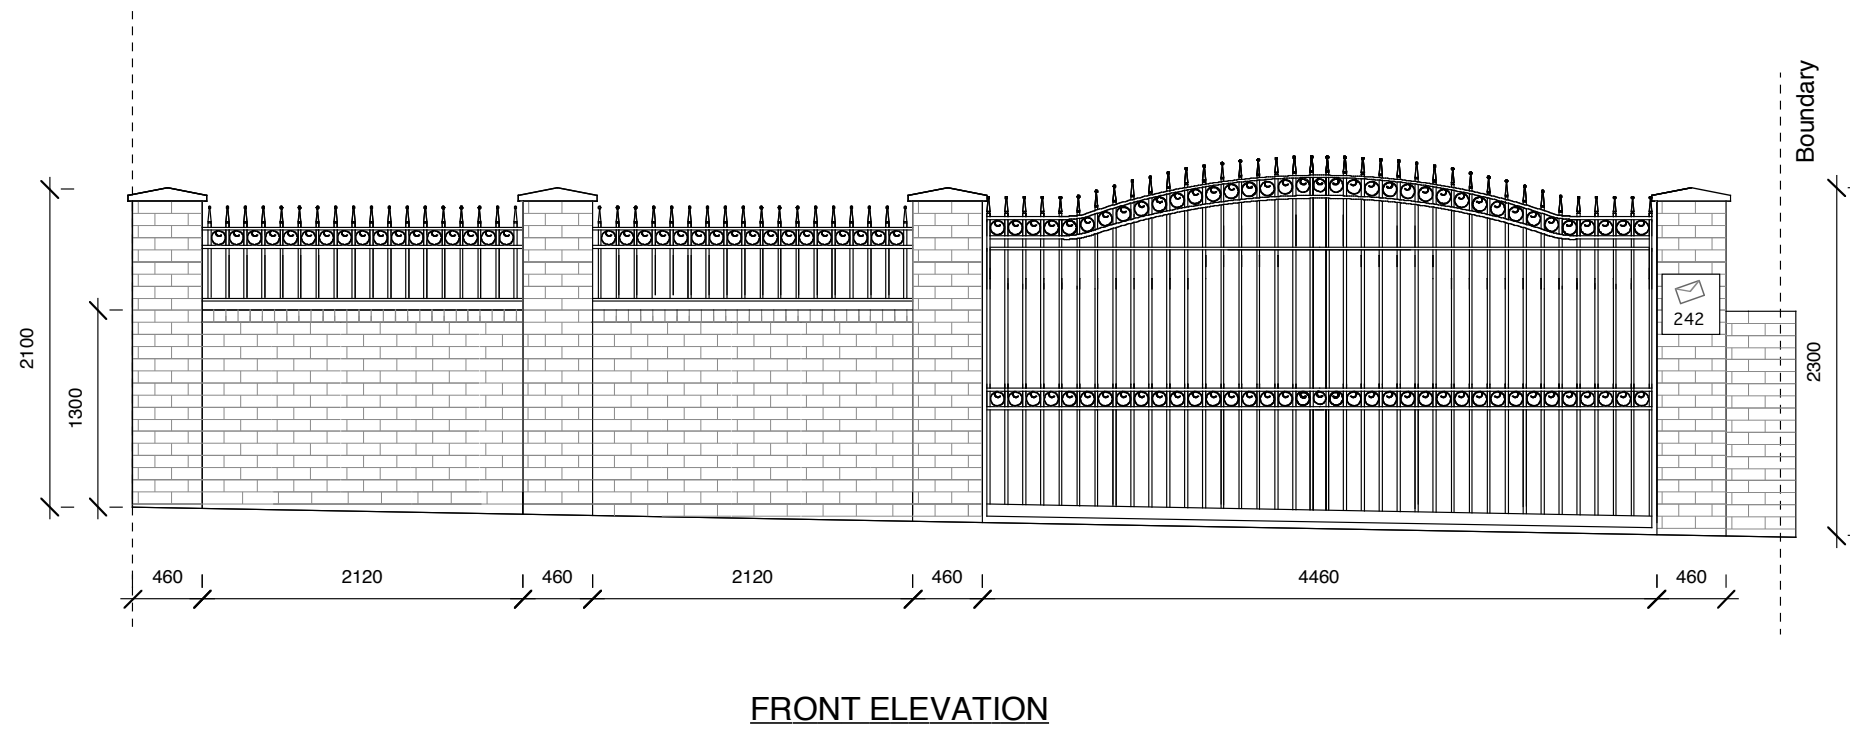
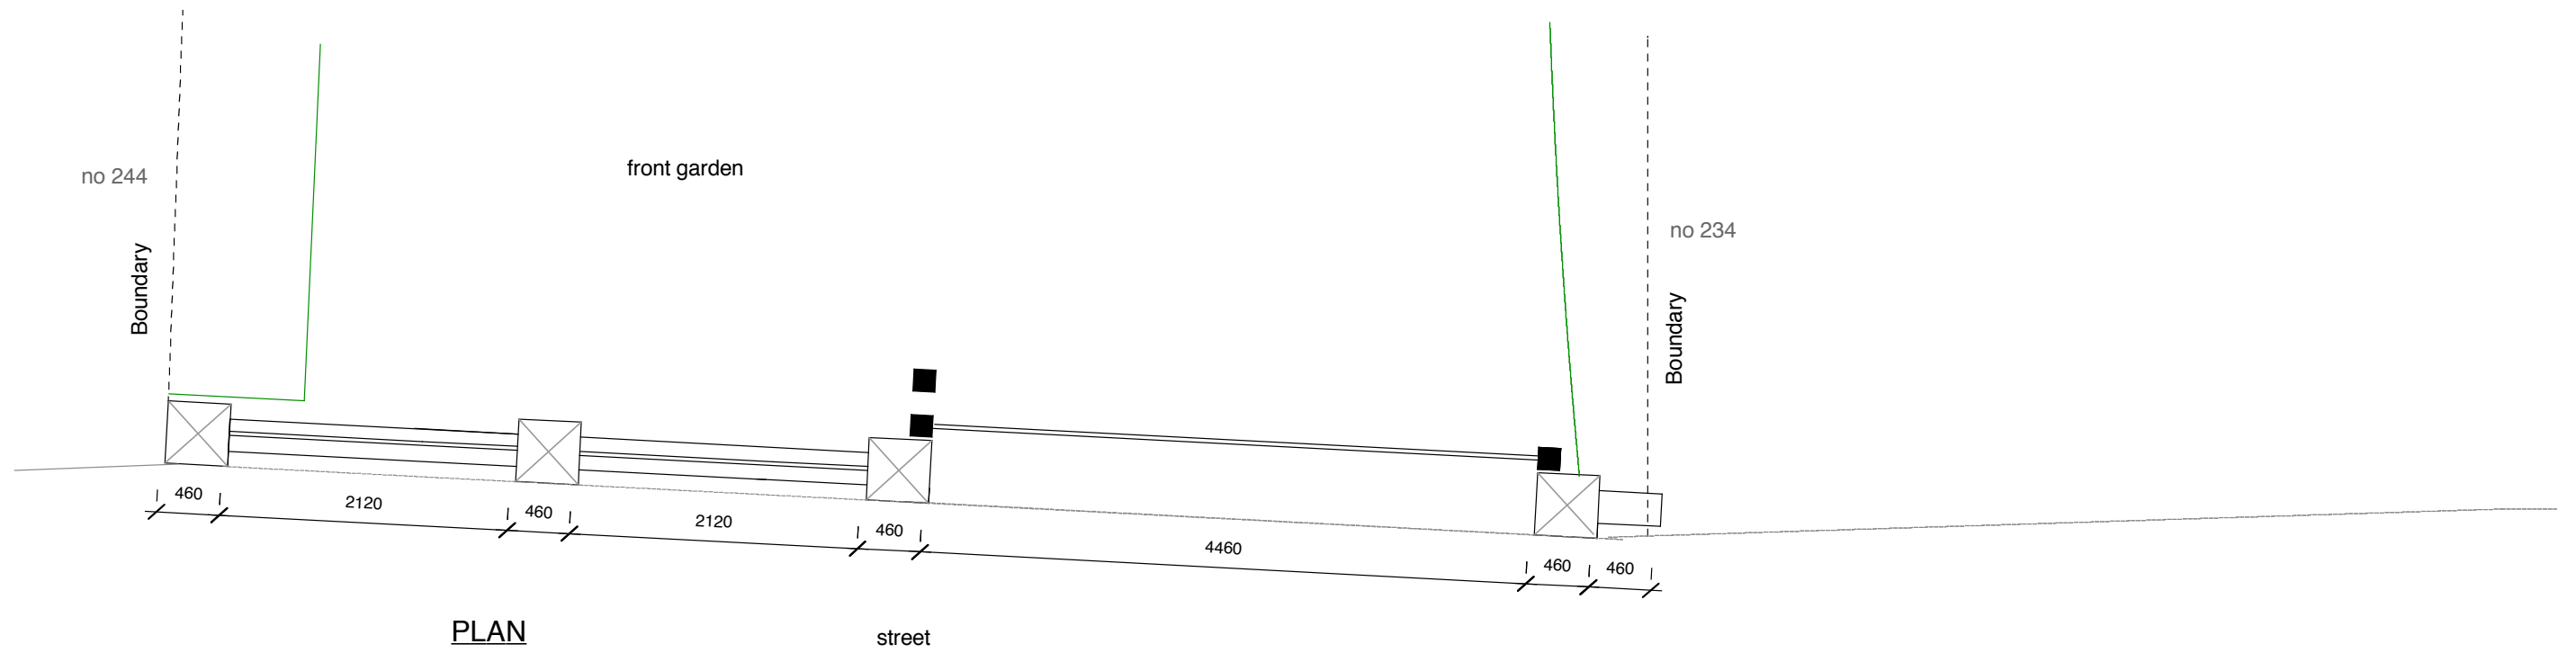


ADDRESS	242 Northwood Road Harefield UB9 6PU
SCALE	1 : 50 / A3
DATE	December 2021
DRAWING NO	NWR/02

* THESE DRAWINGS ARE APPROXIMATE AND ARE FOR GUIDANCE ONLY.
PLEASE CHECK DIMENSIONS ON SITE PRIOR TO ALL BUILDING WORKS.