



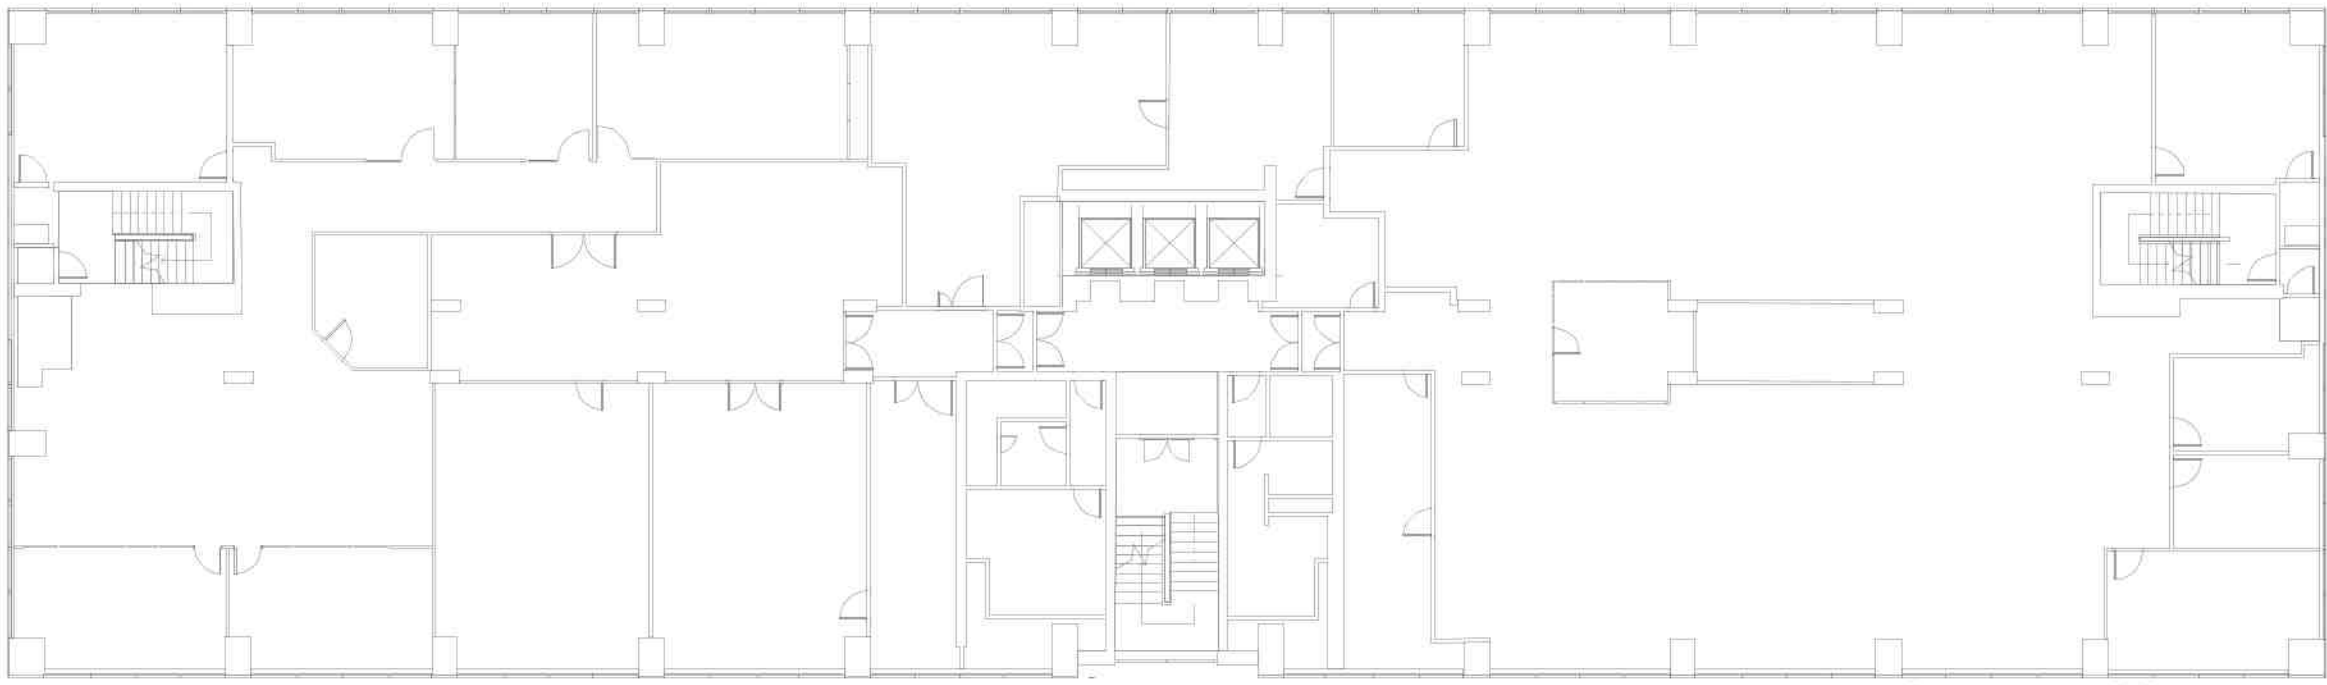

FOURTH FLOOR PLAN

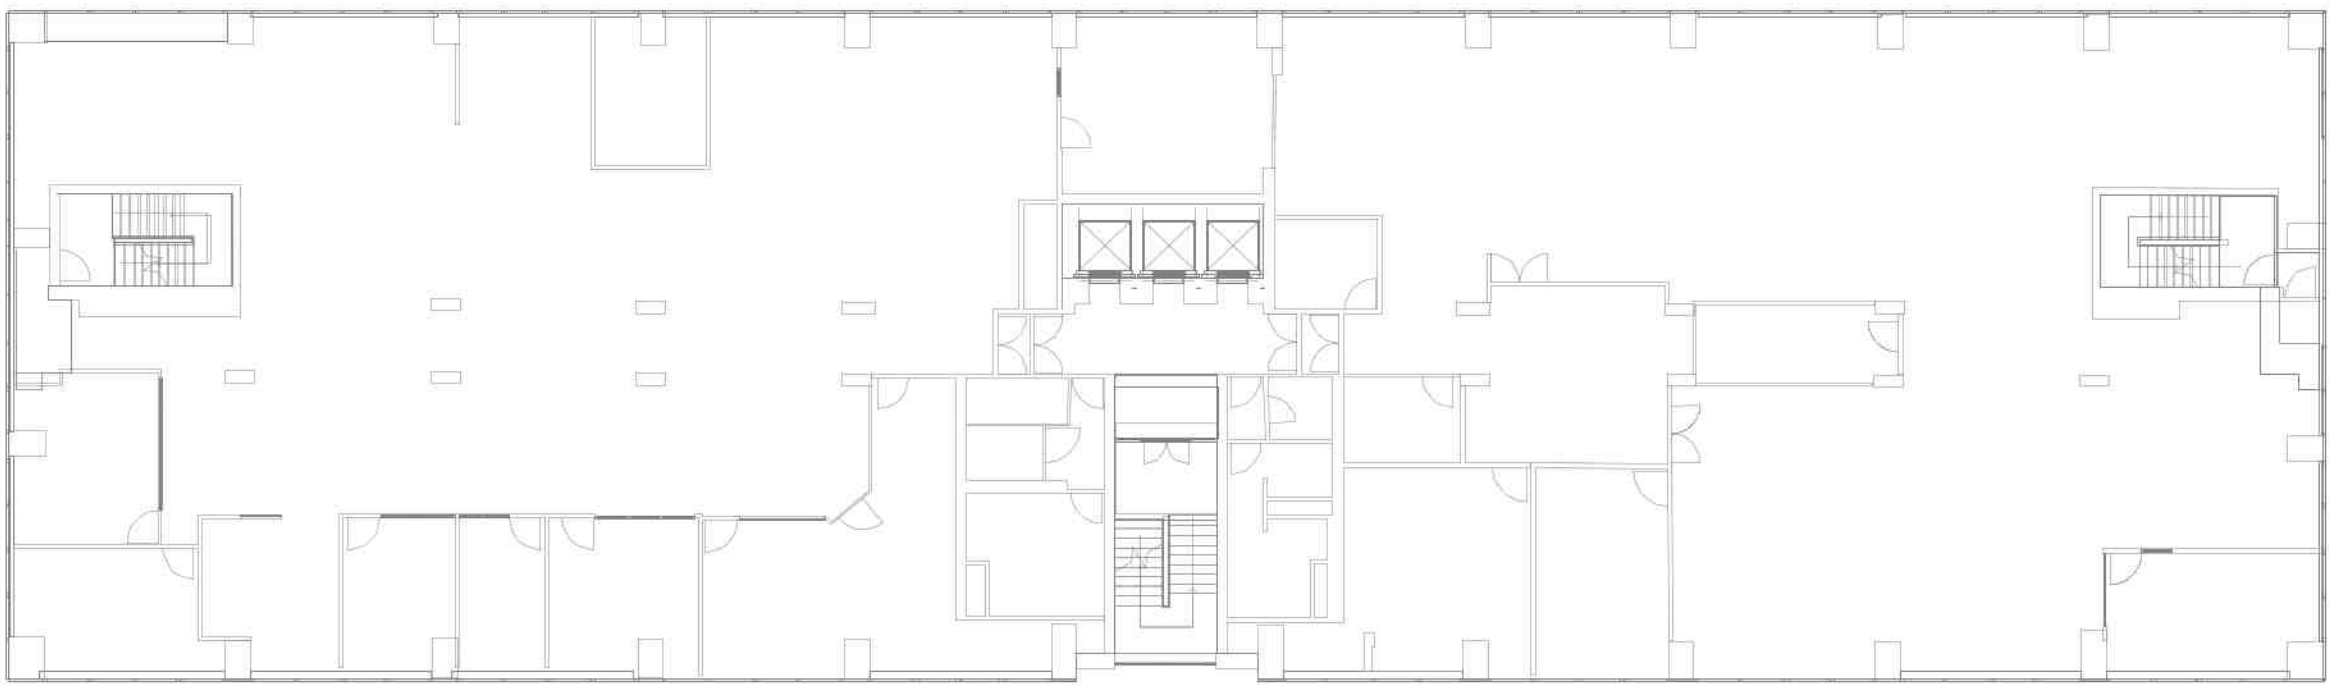


FIFTH FLOOR PLAN




THIRD FLOOR PLAN



SIXTH FLOOR PLAN

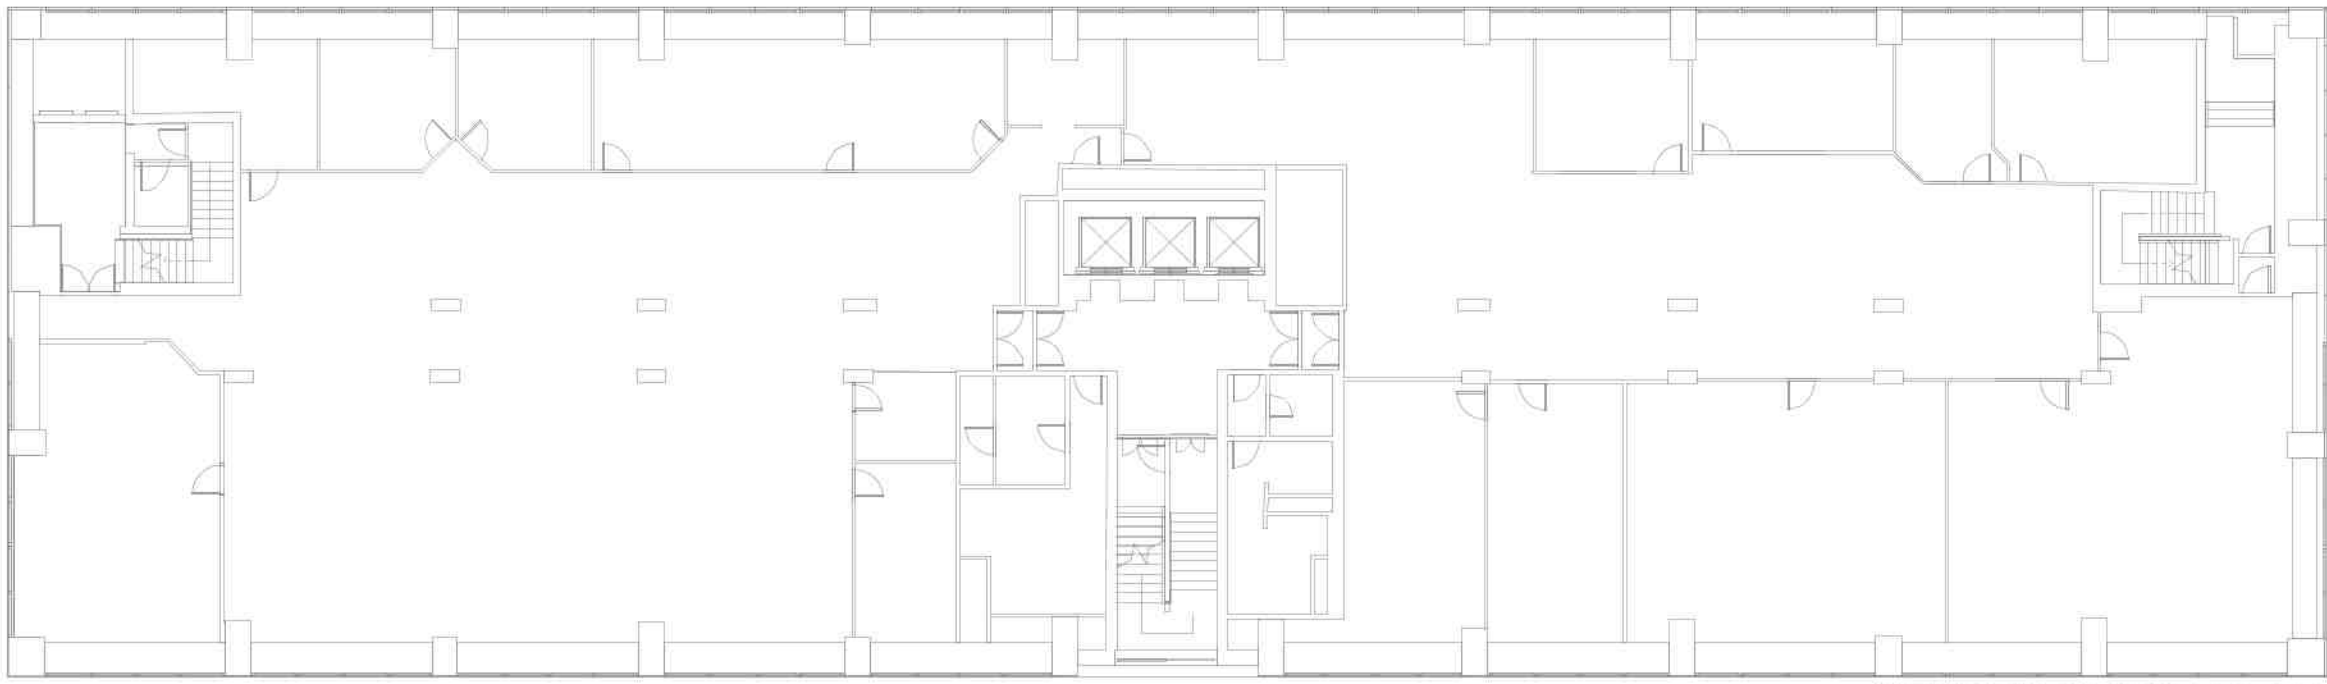

SECOND FLOOR PLAN

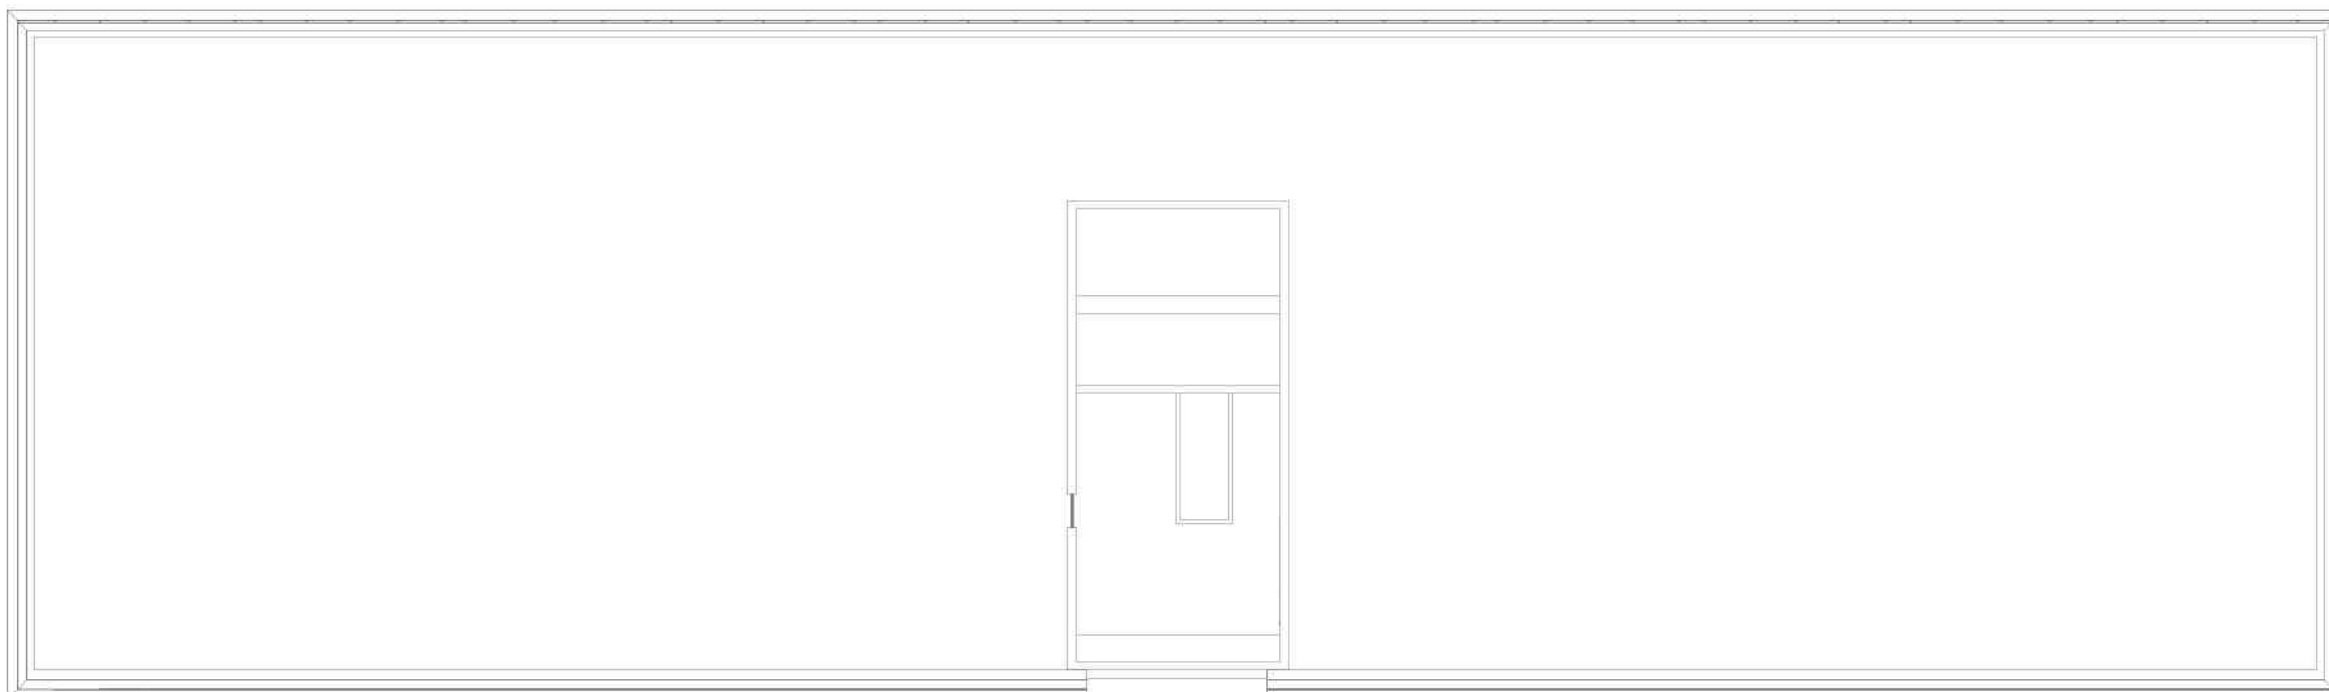

ROOF PLAN

PLANNING

TITLE
ARMSTRONG HOUSE, UXBRIDGE

CLIENT
EDGE GROVE LTD

DESCRIPTION
EXISTING SECOND FLOOR PLAN TO ROOF LEVEL

date:	scale:	project:	drawing:	revision:
DEC 2019	1:200 @ A1	190101	SO_01	

SILVERLINE ARCHITECTS

EMAIL: info@silverlinearchitects.com

ALL DIMENSIONS TO BE CHECKED ON SITE. ANY DISCREPANCY BETWEEN THIS DRAWING AND OTHER INFORMATION IS TO BE REFERRED TO SILVERLINE ARCHITECTS. THIS DRAWING IS COPYRIGHT.