



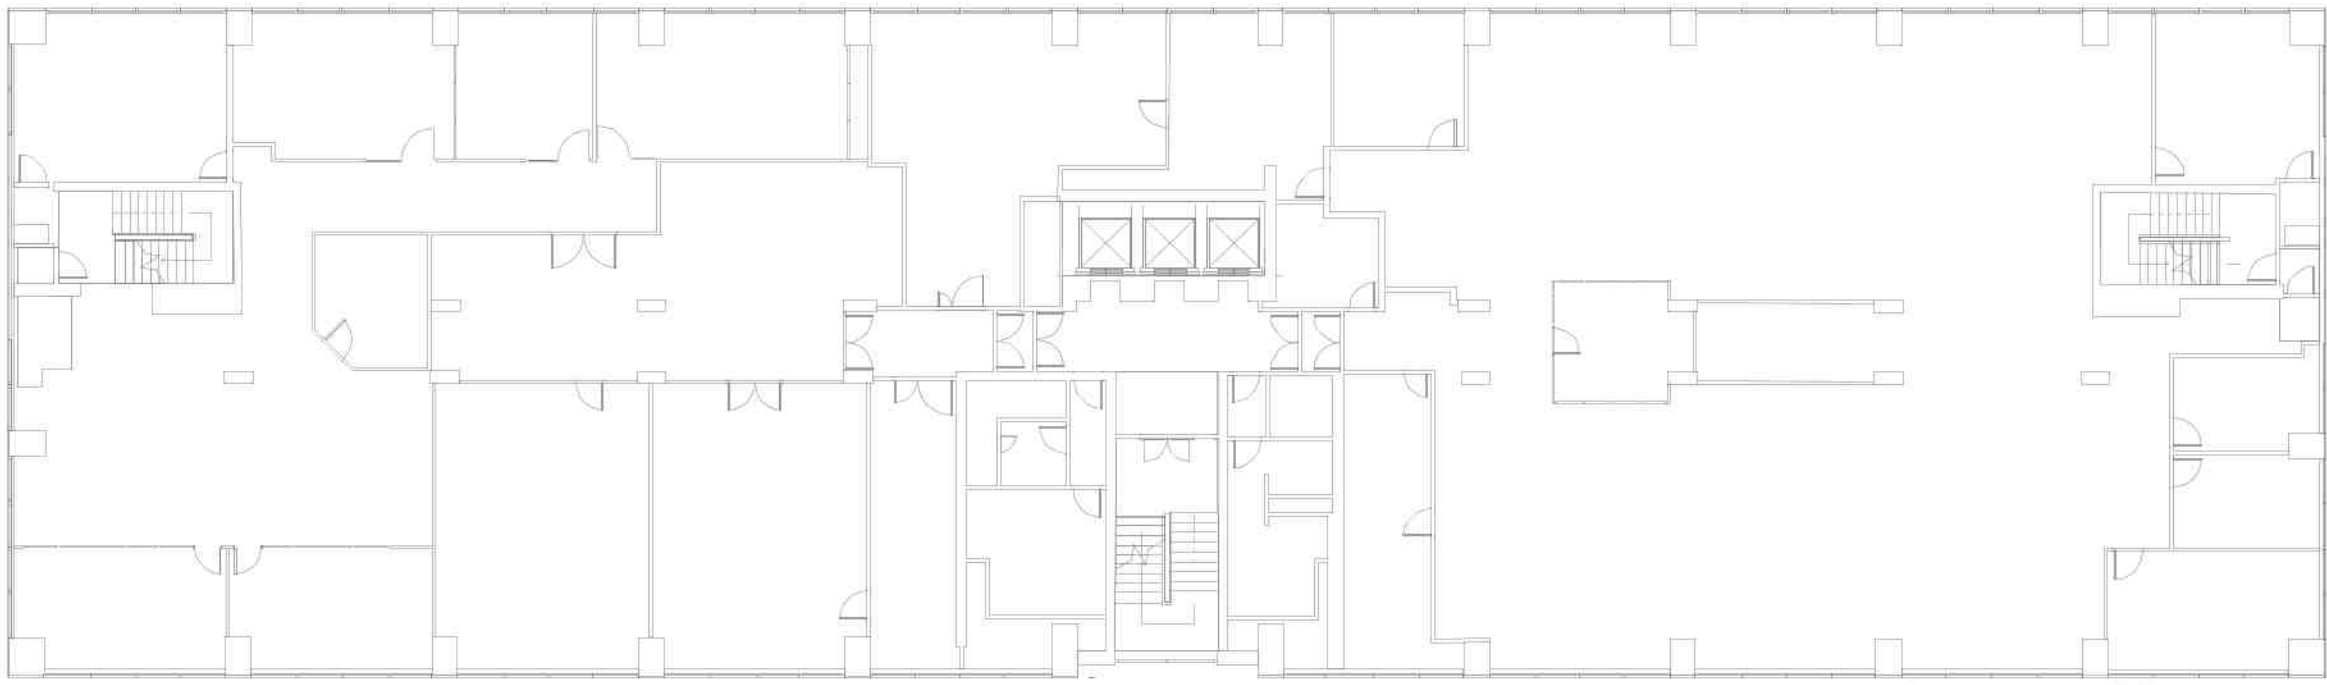

FOURTH FLOOR PLAN

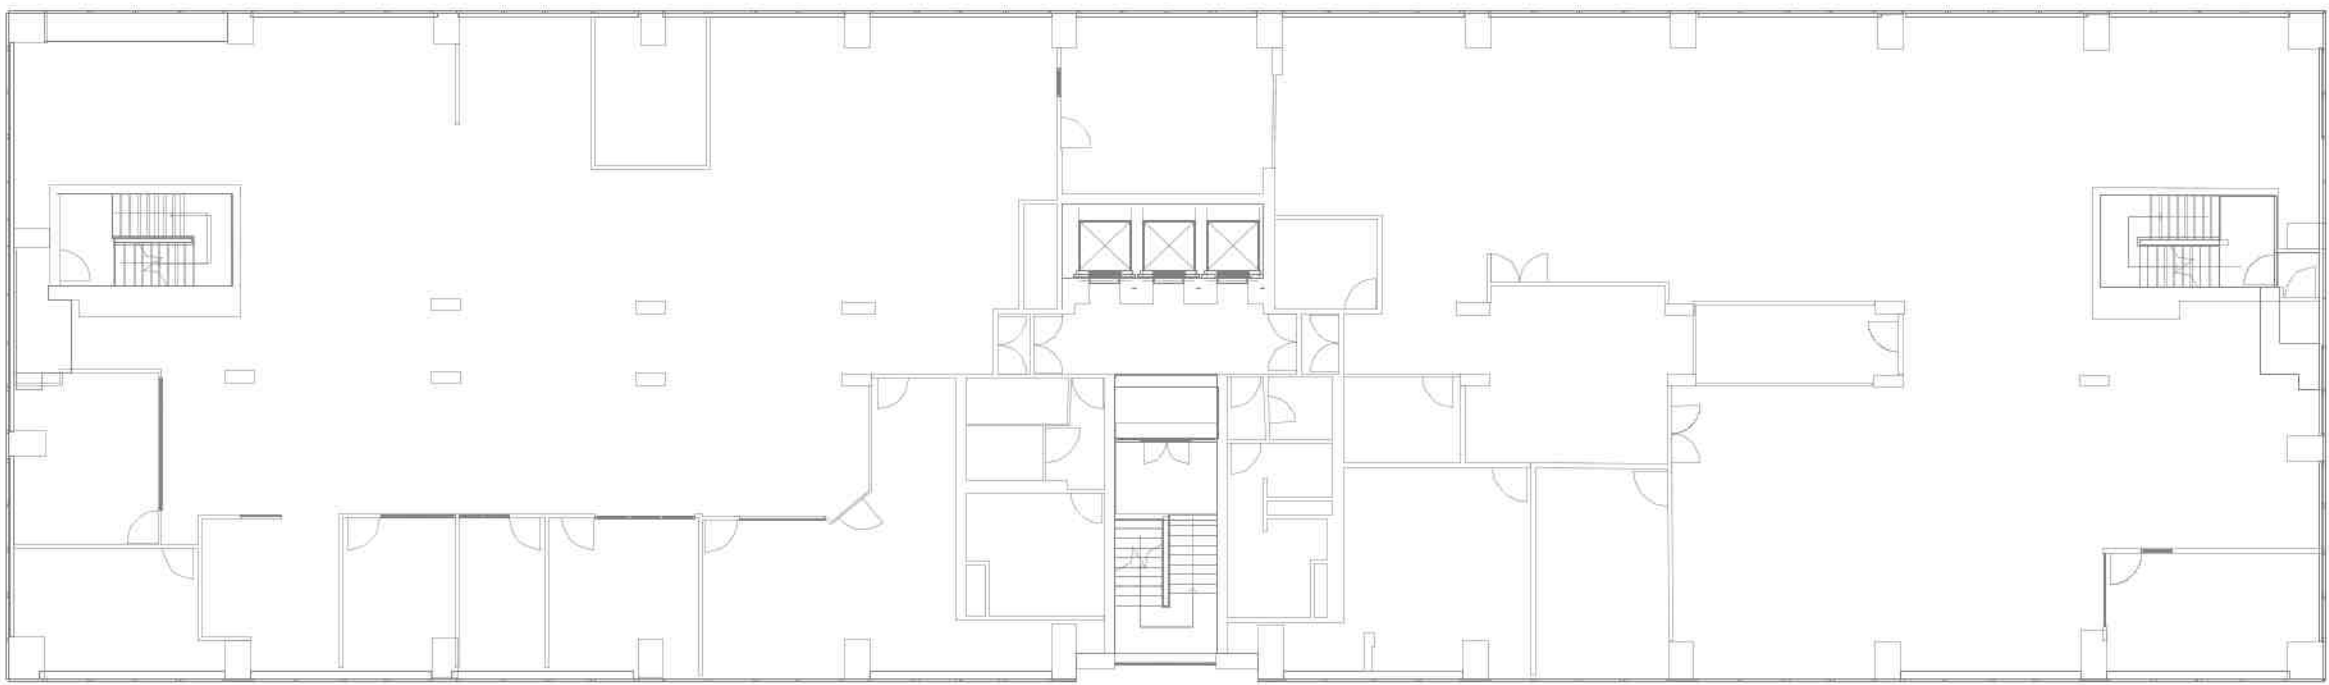


FIFTH FLOOR PLAN




THIRD FLOOR PLAN



SIXTH FLOOR PLAN

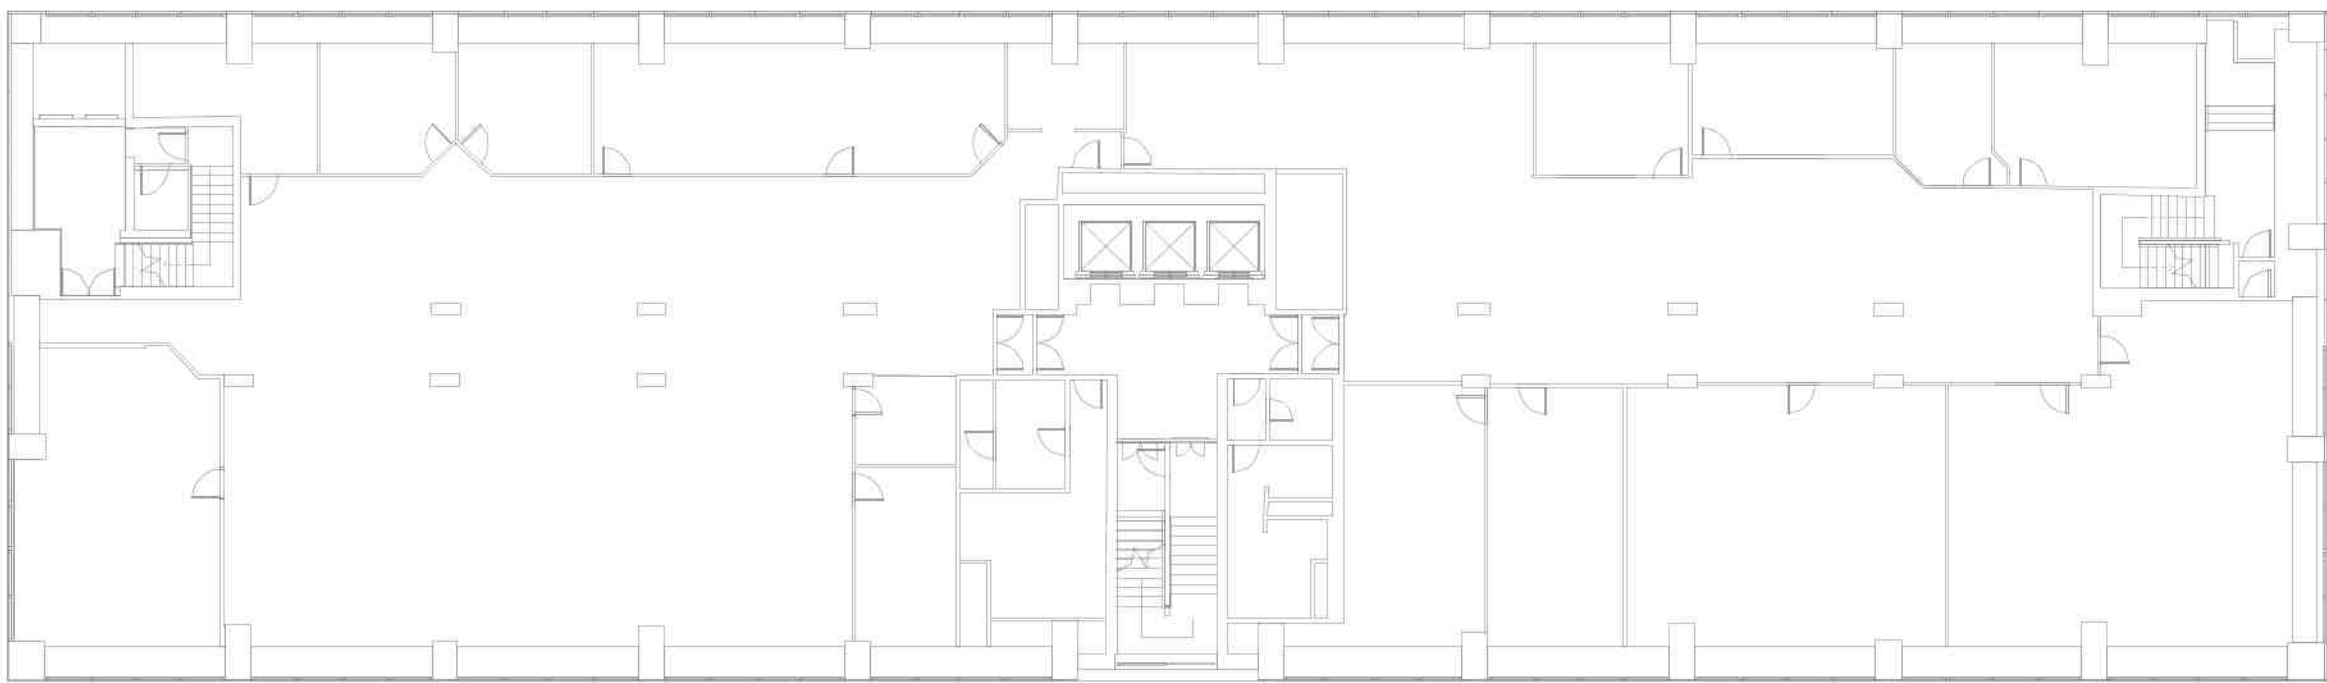

SECOND FLOOR PLAN

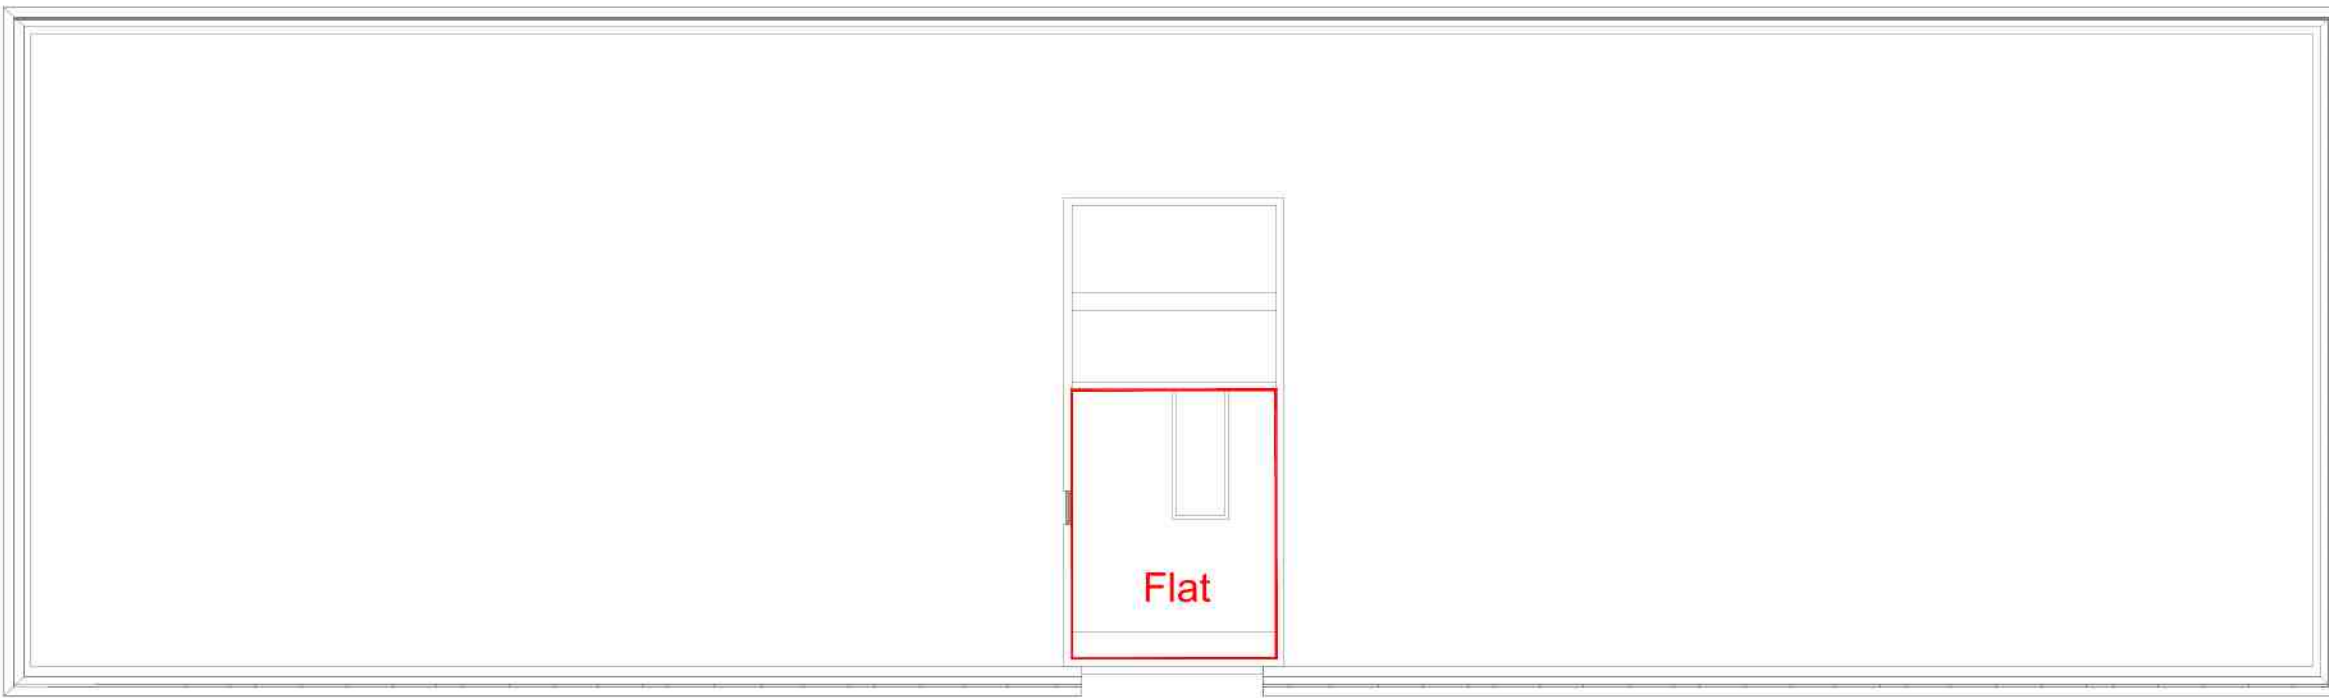

ROOF PLAN

# PLANNING

TITLE  
ARMSTRONG HOUSE, UXBRIDGE

CLIENT  
EDGE GROVE LTD

DESCRIPTION  
PROPOSED SECOND FLOOR PLAN TO ROOF LEVEL

|          |            |          |          |           |
|----------|------------|----------|----------|-----------|
| date:    | scale:     | project: | drawing: | revision: |
| DEC 2019 | 1:200 @ A1 | 190101   | PO_01    |           |

**SILVERLINE ARCHITECTS**

EMAIL: [info@silverlinearchitects.com](mailto:info@silverlinearchitects.com)

ALL DIMENSIONS TO BE CHECKED ON SITE. ANY DISCREPANCY BETWEEN THIS DRAWING AND OTHER INFORMATION IS TO BE REFERRED TO SILVERLINE ARCHITECTS. THIS DRAWING IS COPYRIGHT.