



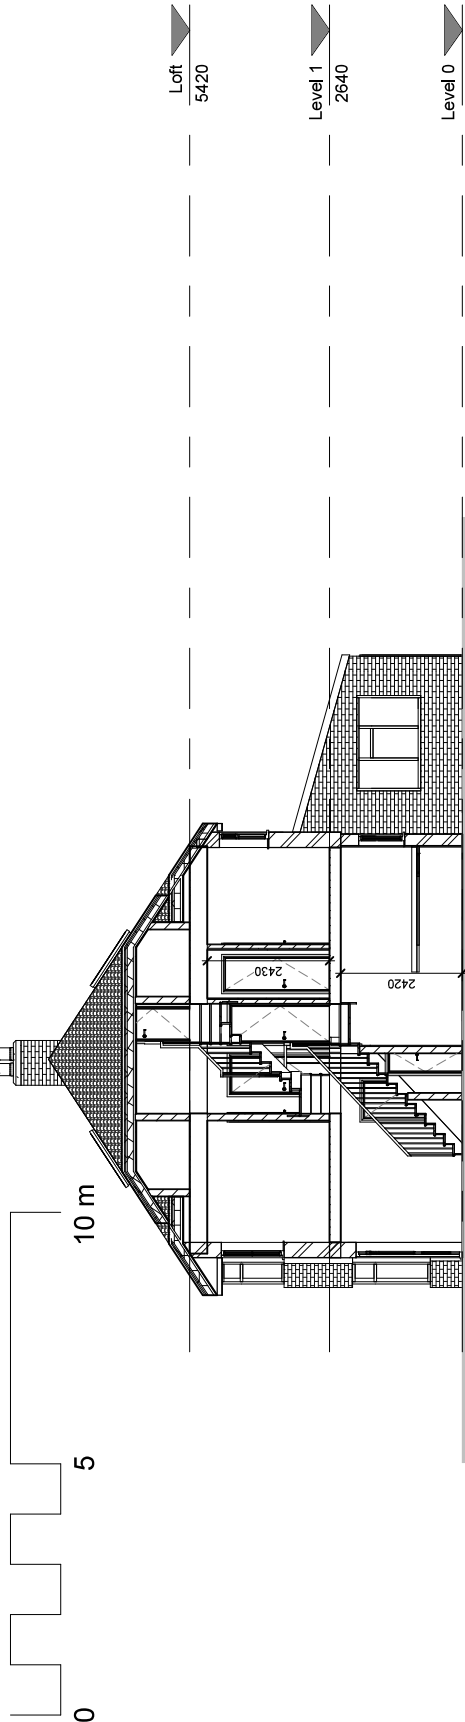

1 Existing - Section 2

1 : 100

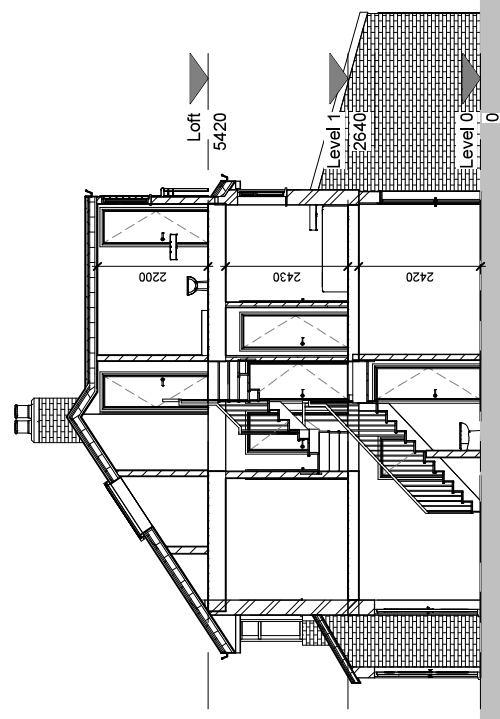

2 Proposed - Section 2

1 : 100

		COPYRIGHT This drawing has been produced by the architect and is not to be used or reproduced by any other party for any purpose. Site survey to be conducted before any building work is carried out. Any discrepancies to be reported to architect.	All measurements to be checked prior to construction. Any changes to be reported back to this office. Contractor responsible for calling out building control officer as required at stages requested by council.	ISSUE: Porch and Loft conversion PROJECT: 18 Meadow View Road, Hayes, UB4 8EZ	TITLE: Section 2 Scale (@ A3): 1 : 100 Date: JUL 2021	DWG NO: A106 + A206 Draft No: 2 By: Roger and Ameena Checked By: Stefan
--	--	---	--	--	--	--