



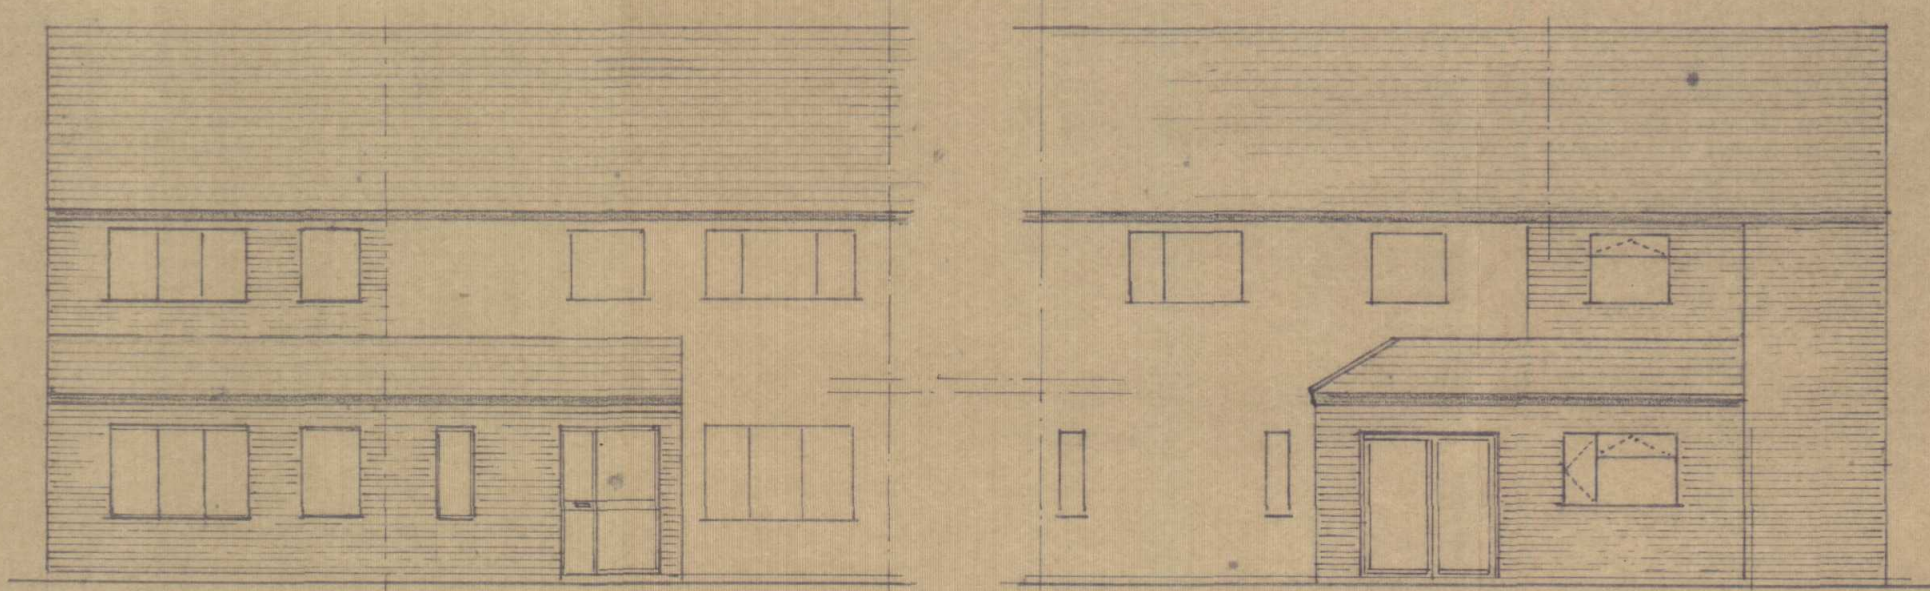


front


rear

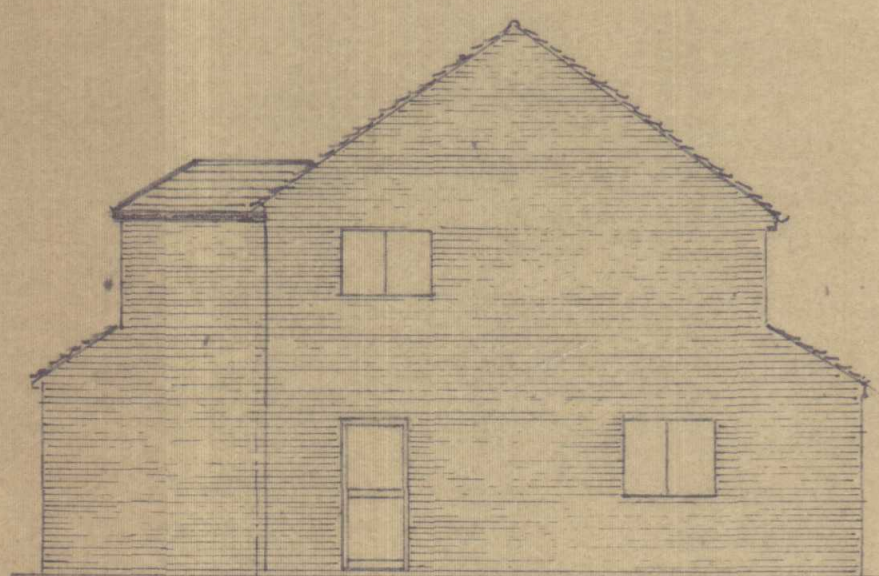


side A

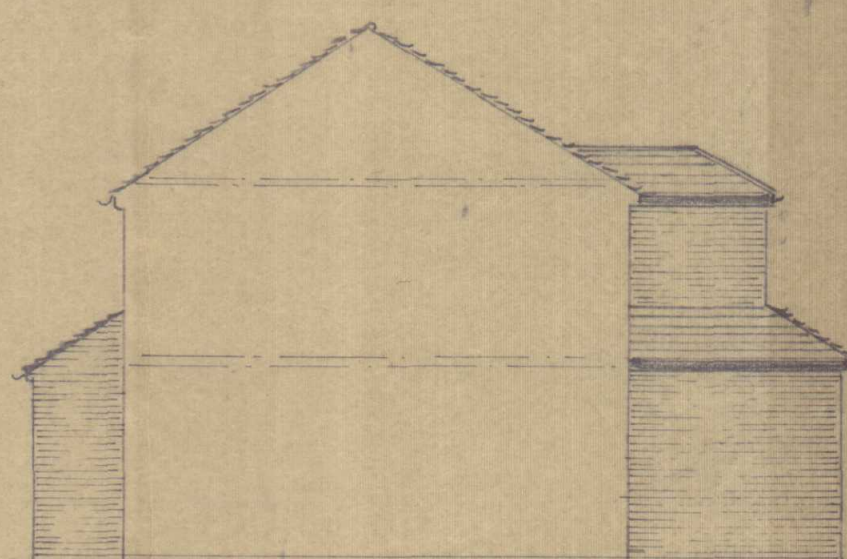


side B

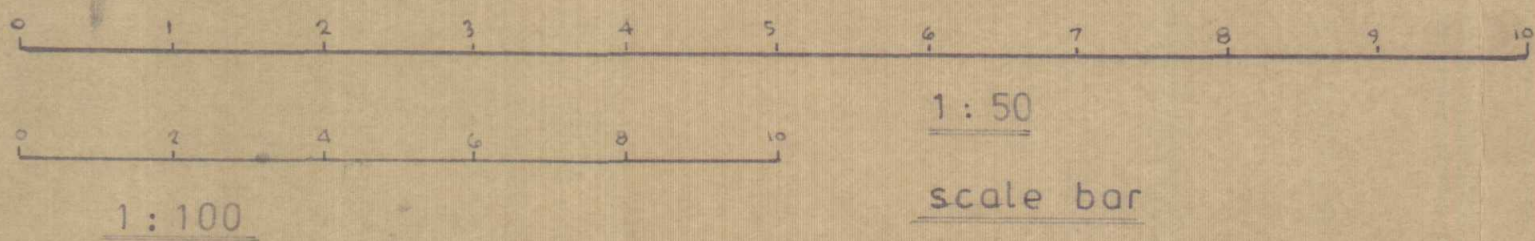


scale bar

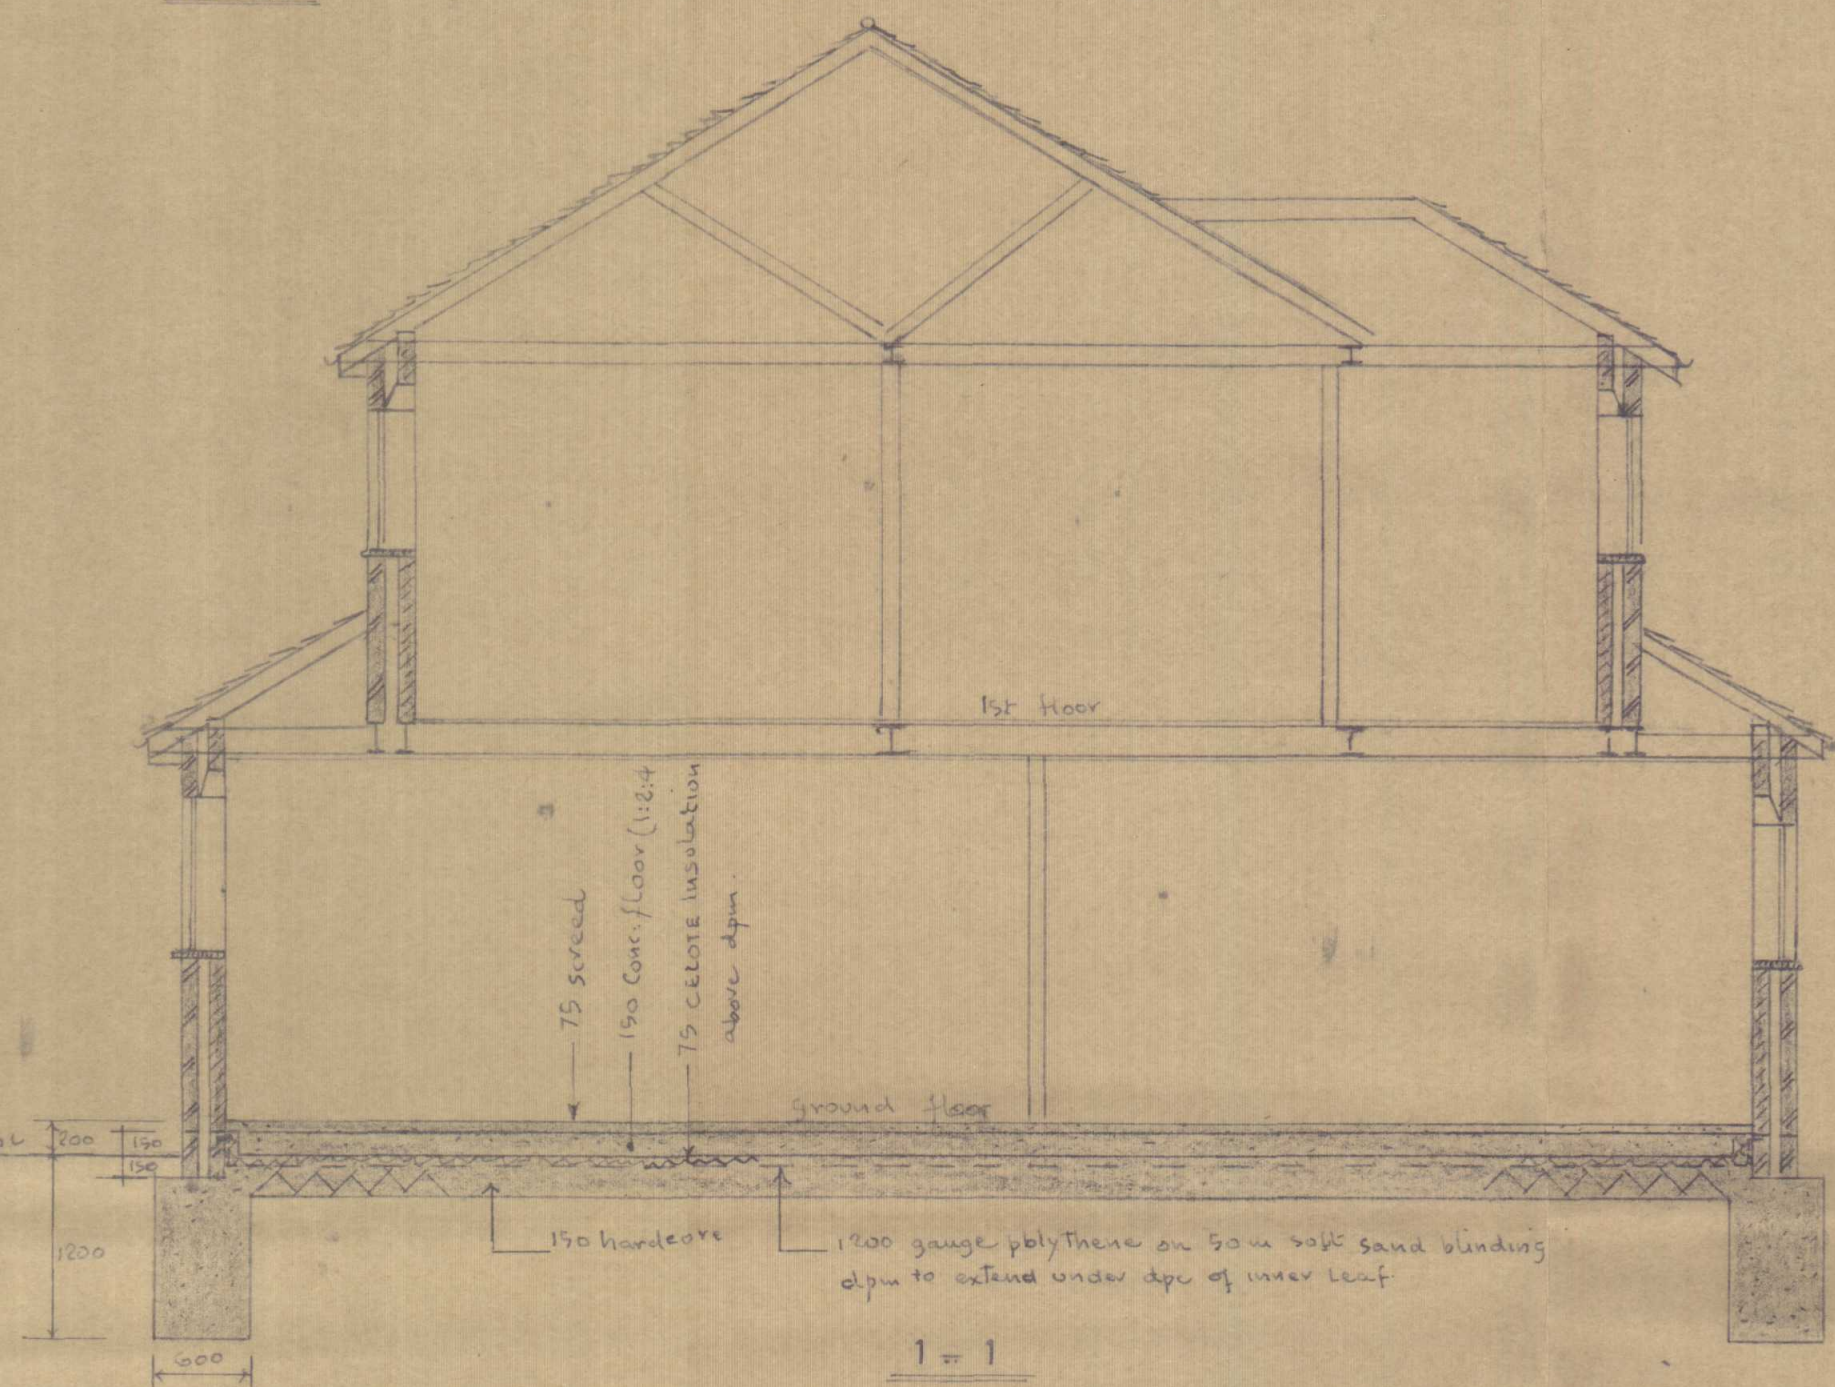


1-1

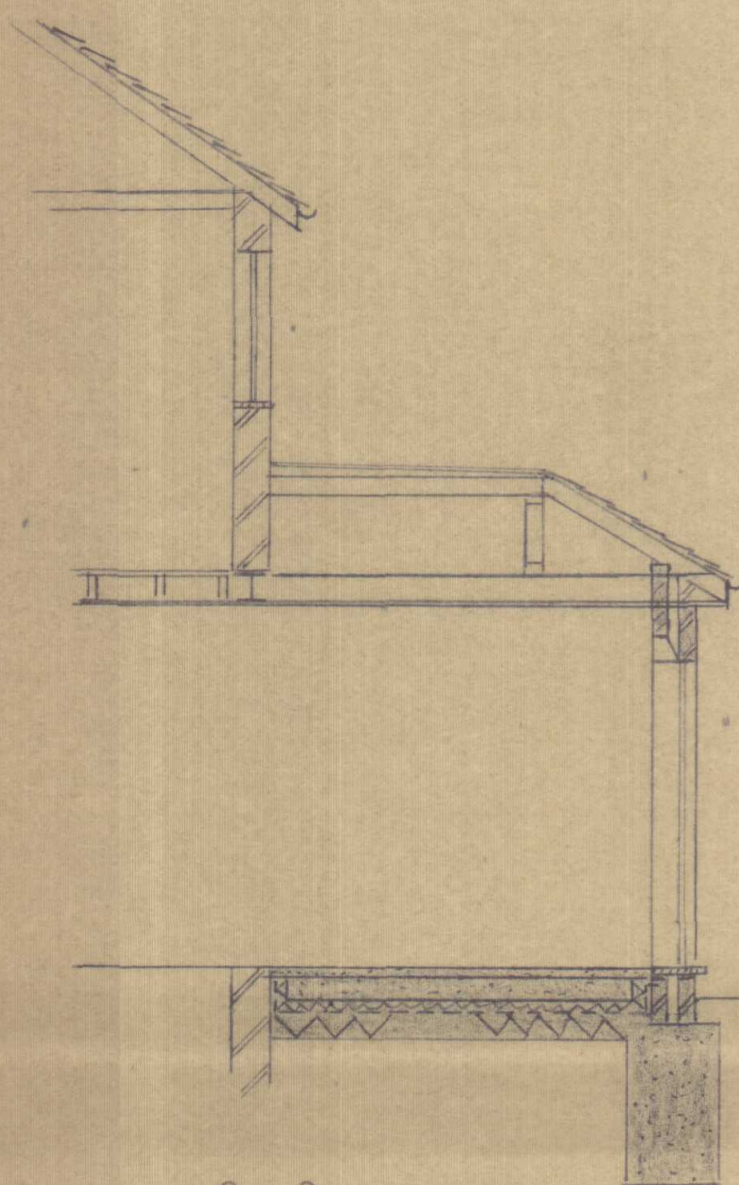

2-2

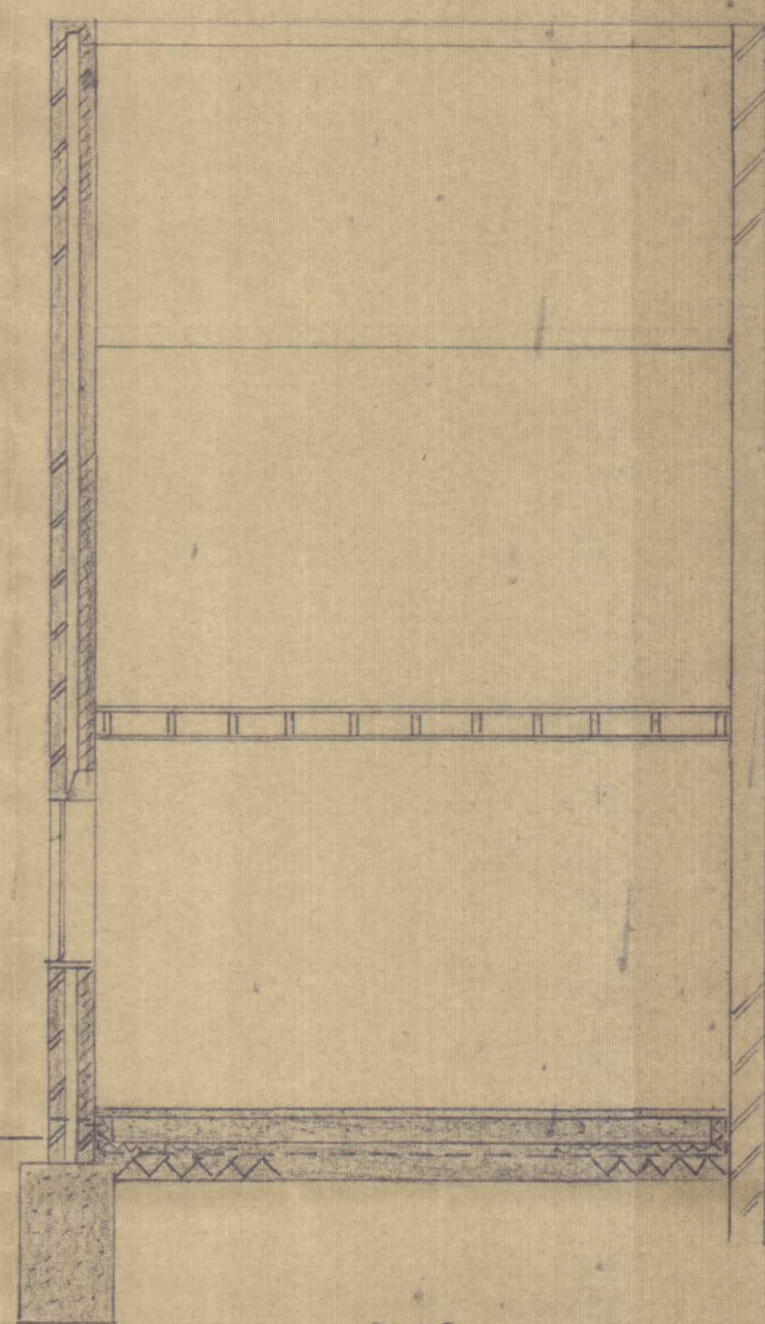


3-3

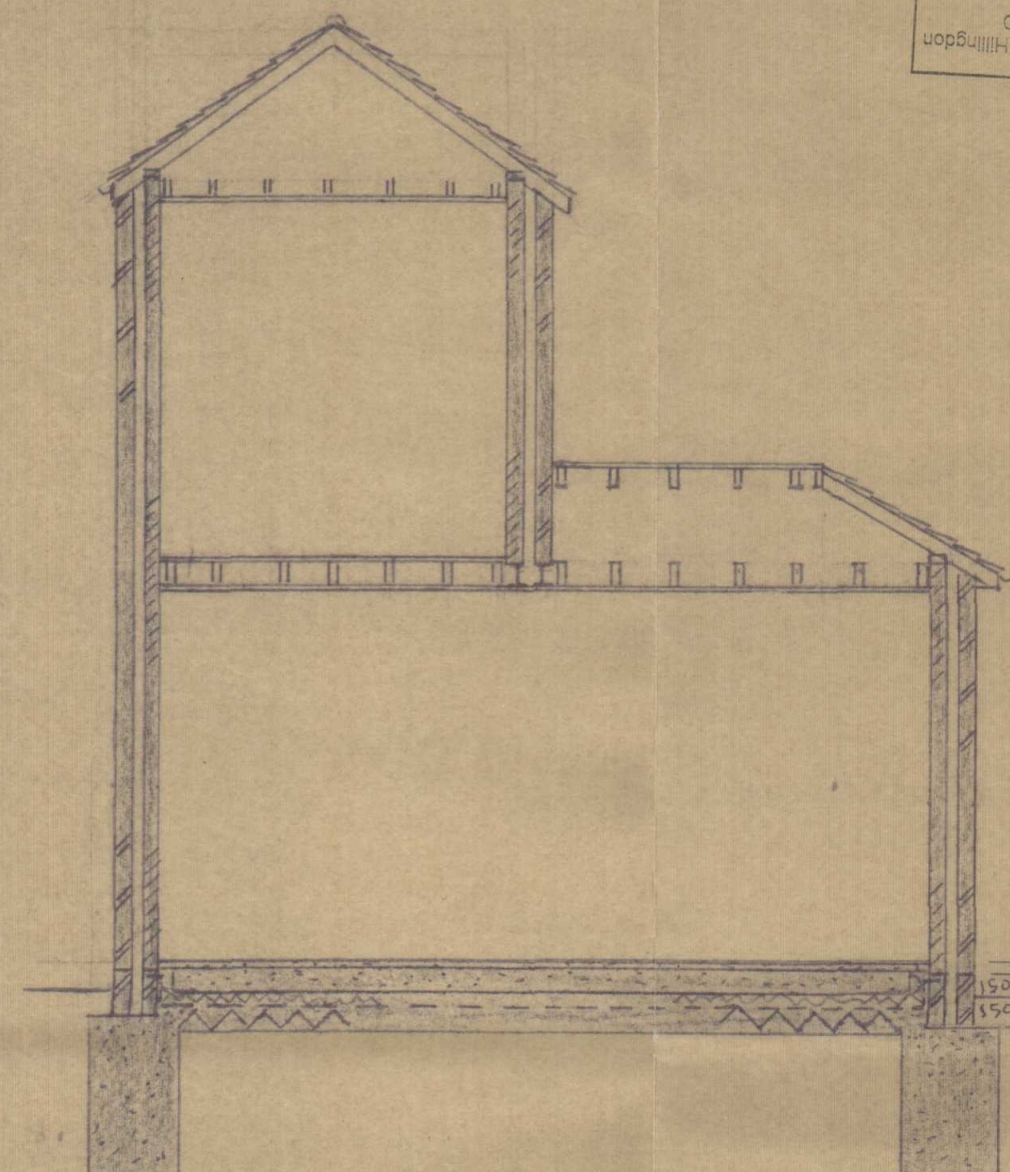


4-4


London Borough of Harington
Residents Services
Planning
18 NOV 2015

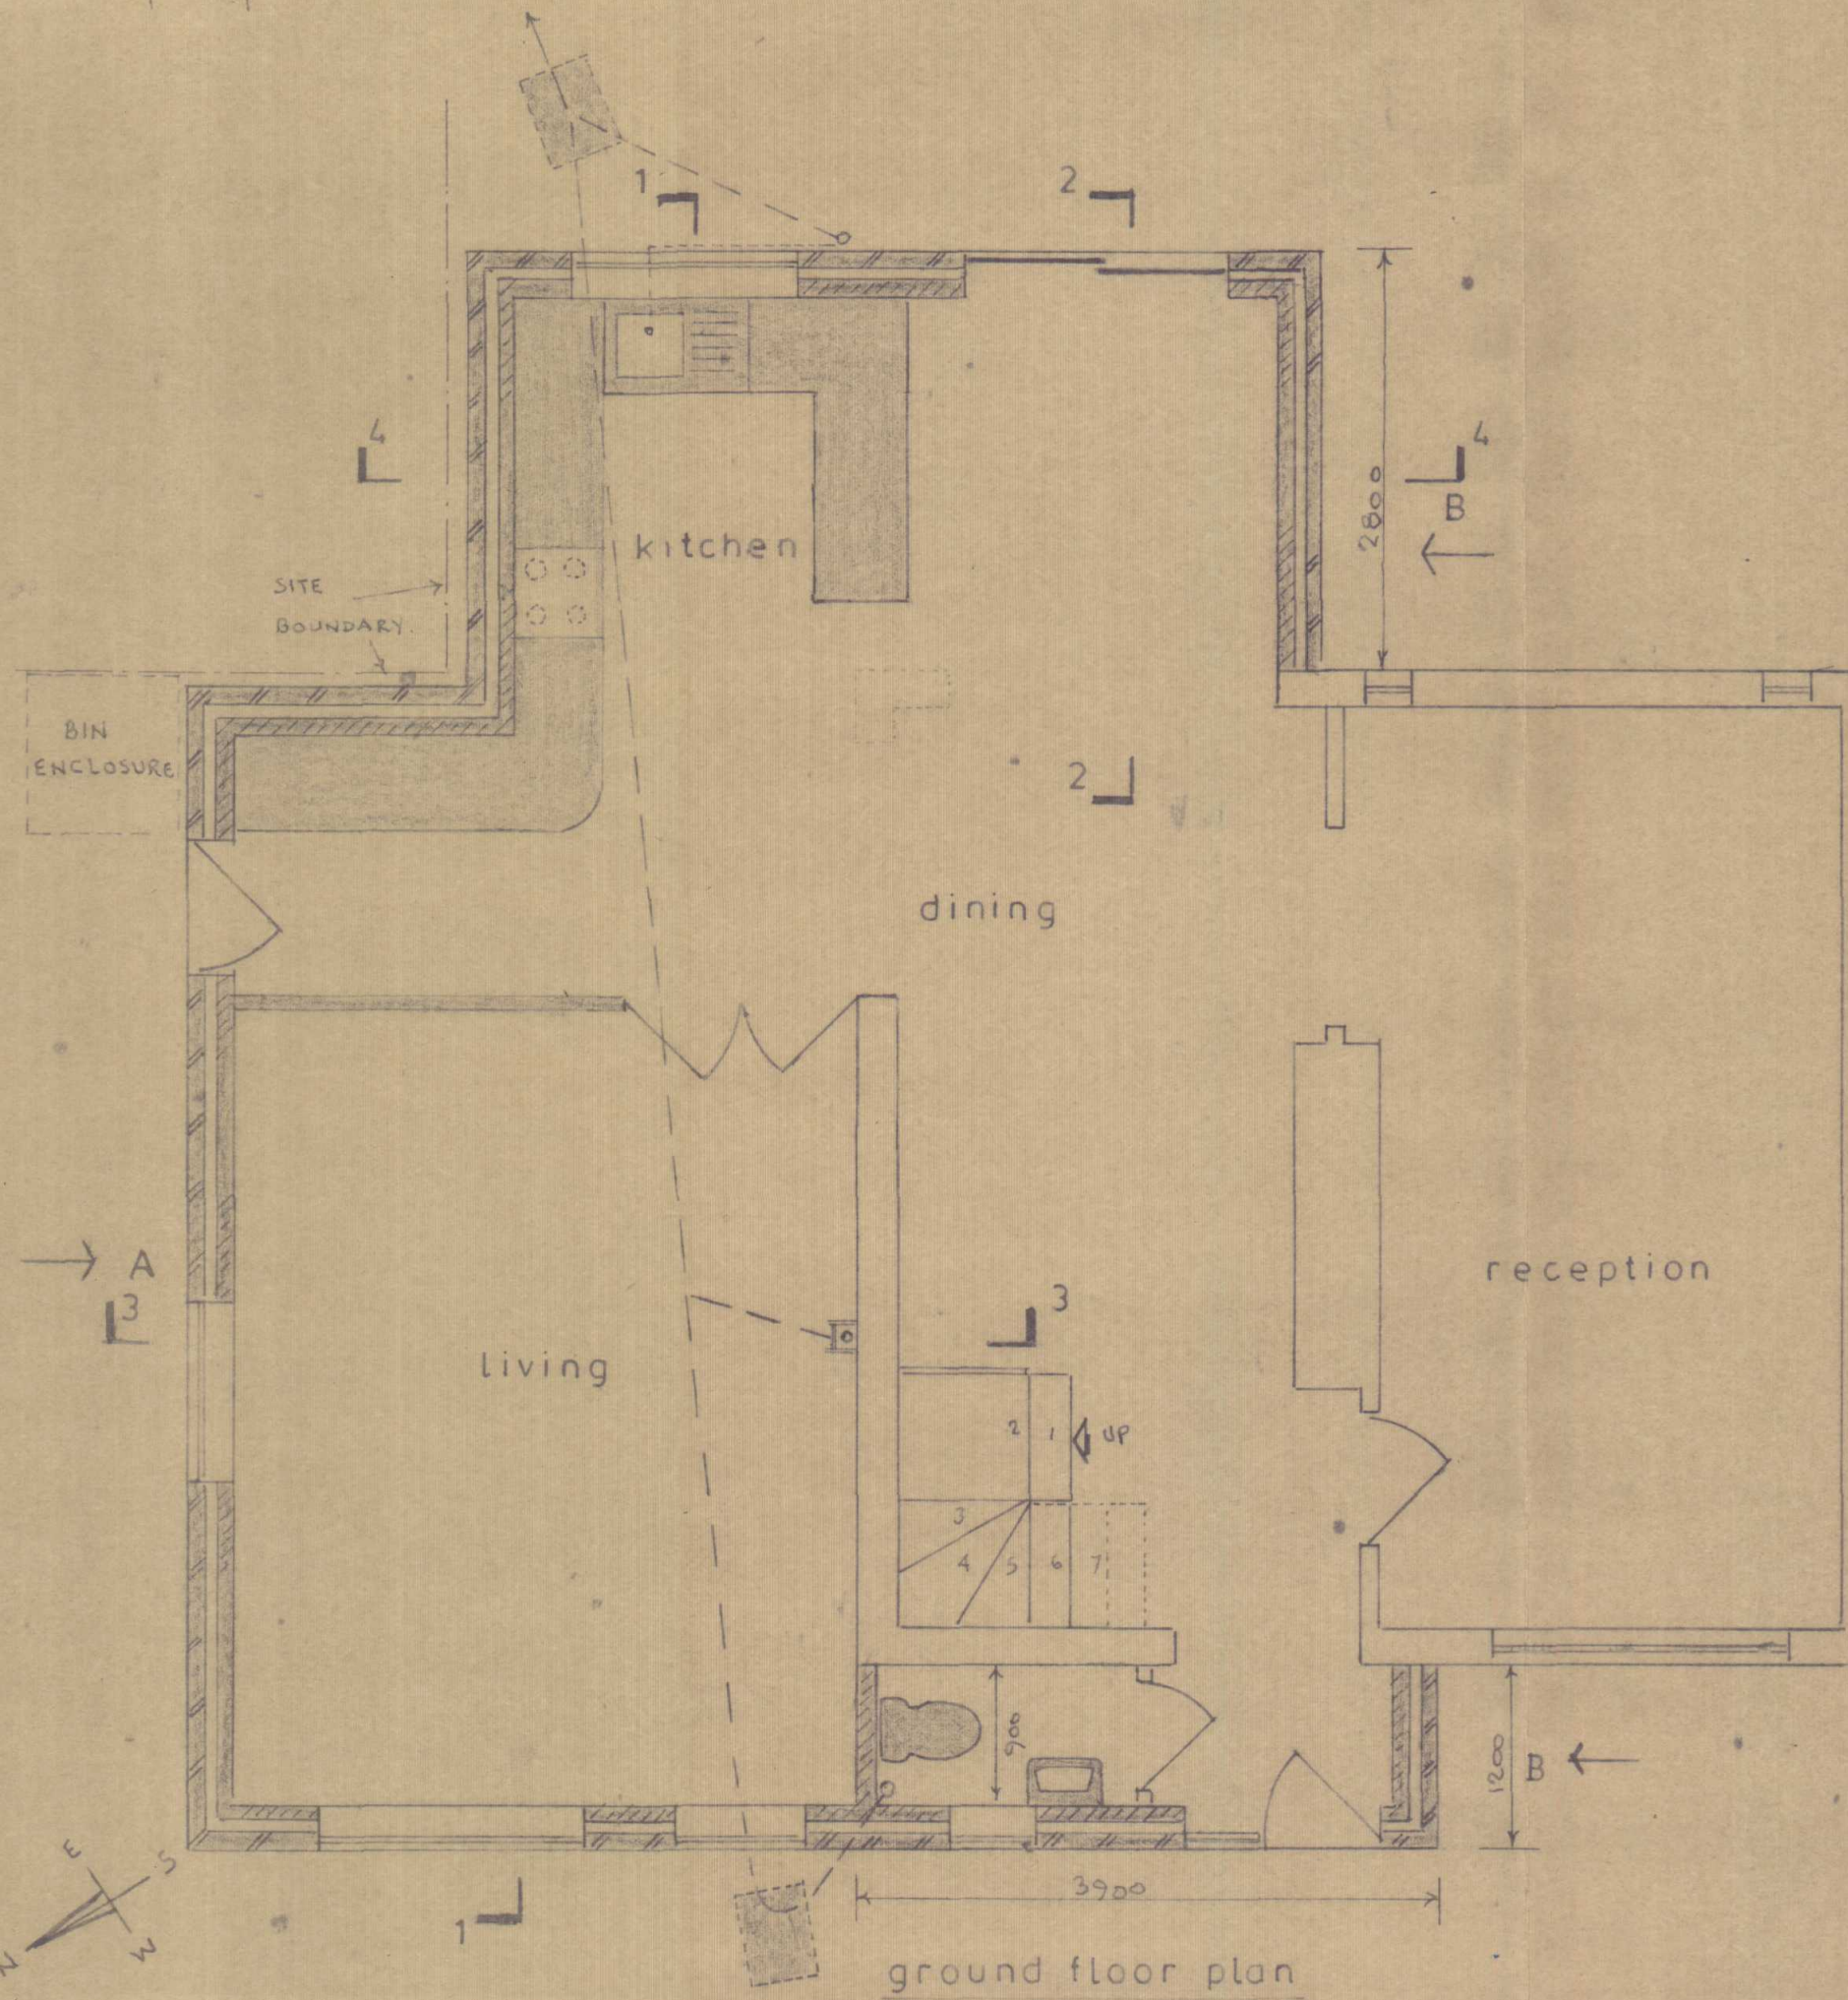


ground floor plan

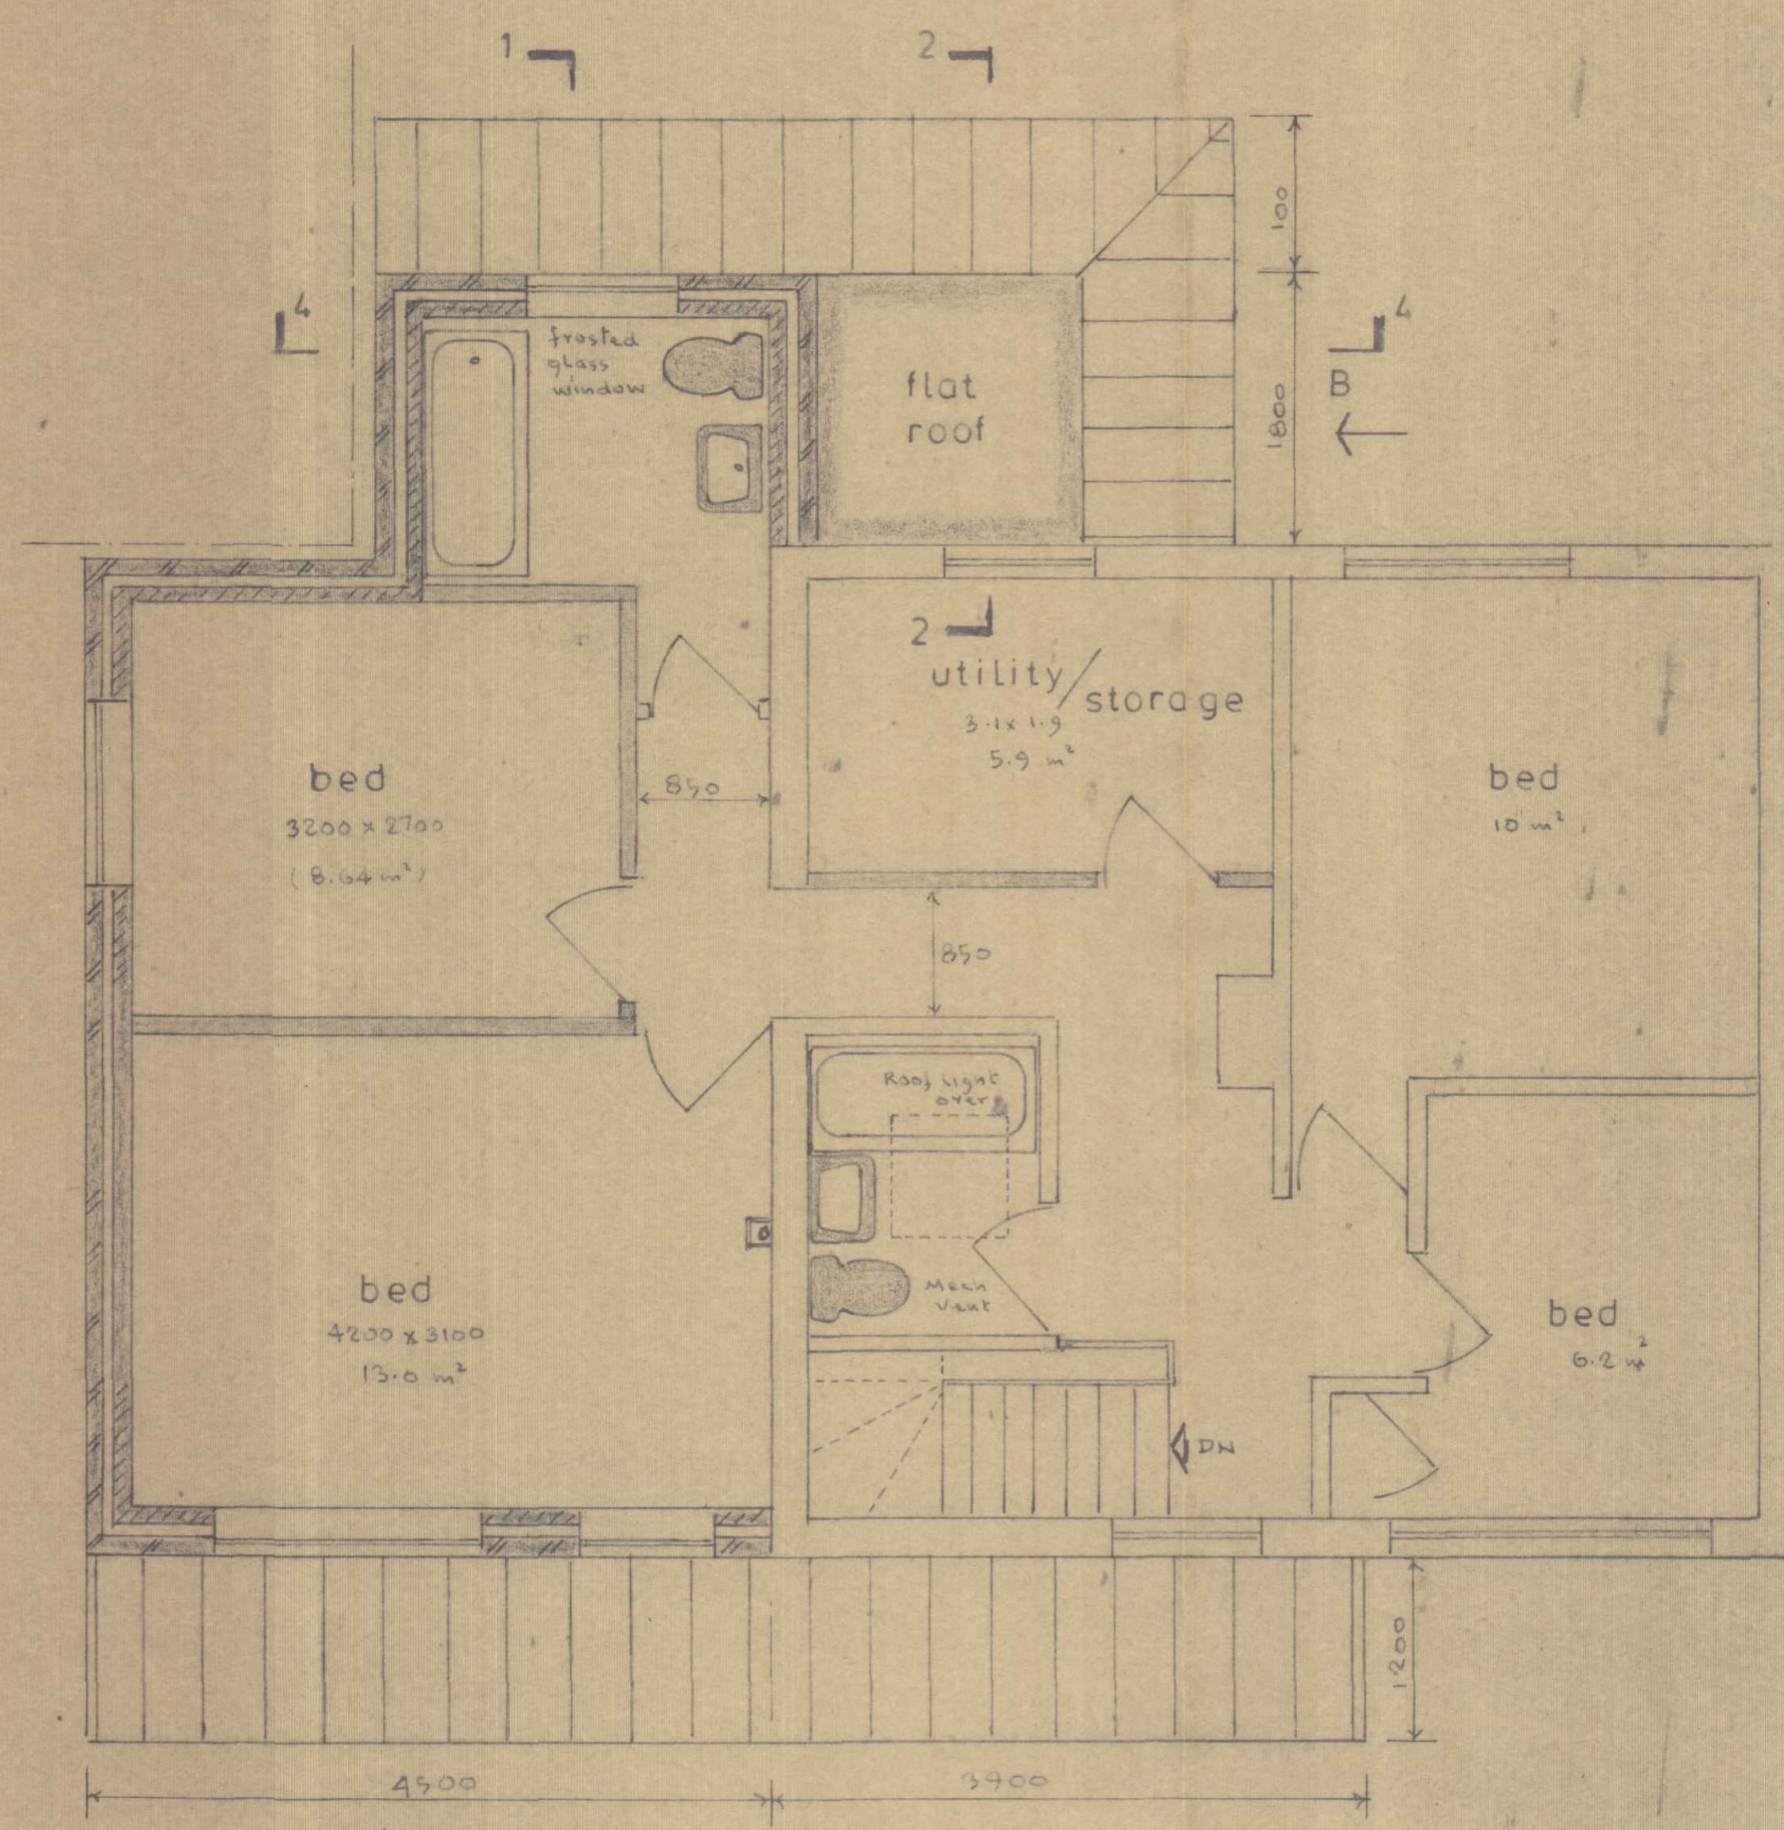

1st floor plan

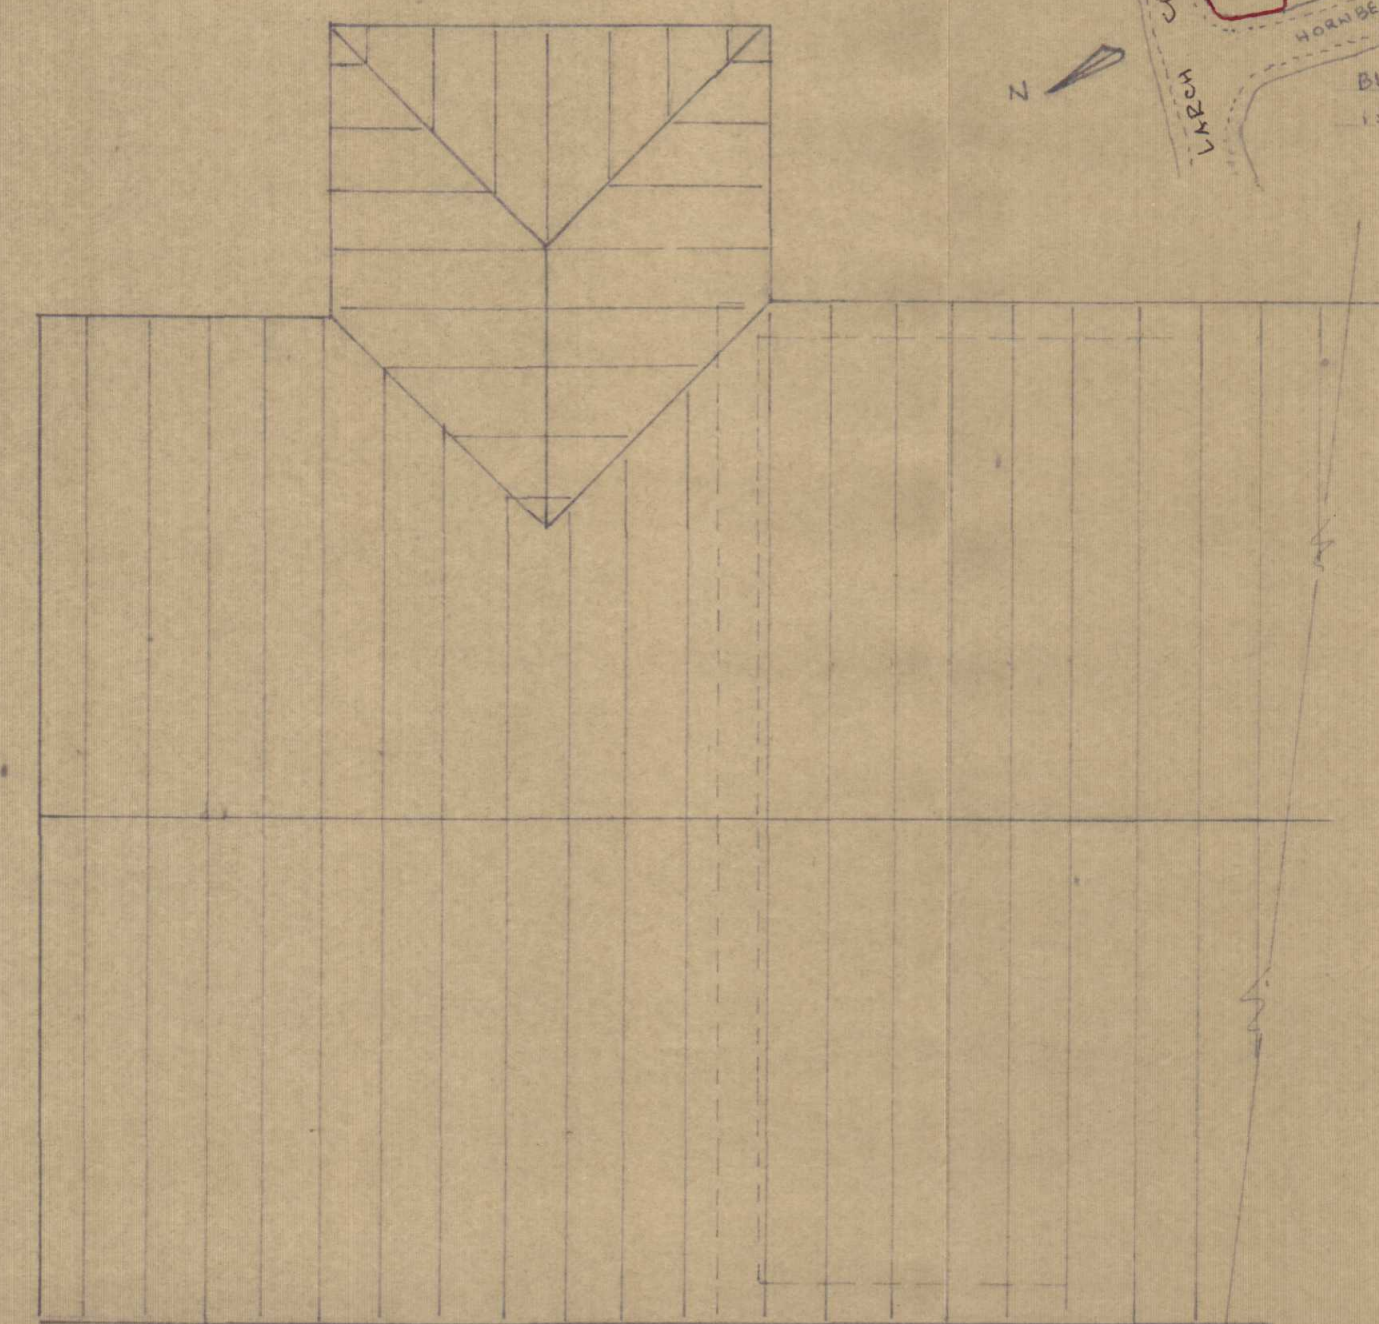

main roof plan

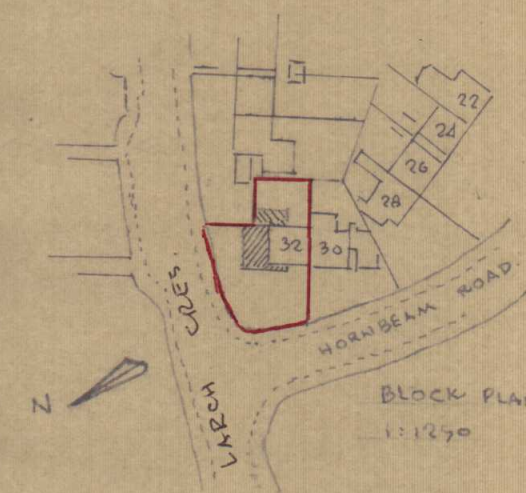

2 storey side & part rear + single
storey front & part rear extensions

Mr Zaheer Ahmad
32 Hornbeam Road Hayes
UB4 9EE

MANDAC LTD. PLANNING CONSULTANTS 33 SUDBURY AVE WEMBLEY HAD BAN TEL 020-8900-9301 020-8903 3406	SCALE	1:50 & 1:100
	DATE	15.11.14
	DRAWN	1/2/15/15
		16/024

07894 816735