

- Notes:
1. Do not scale this drawing
 2. All dimensions to be verified on site and any discrepancy reported to the client
 3. This drawing to be read in conjunction with all relevant drawings

owners to serve party wall act notice on owners of adjacent property and obtain written agreement, prior to commencement of any works

client/builder to obtain all planning permission approvals from the relevant authority, commencement of building works prior to the planning & building control approvals is to client/builders own risk

all rainwater gutturing, down pipes locations to be confirmed by architect & not to encroach neighbors property





client/builder to liaise with local water board for any new works on or within the public sewer or drain runs and obtain approval from the local authority prior to commencement of any works

A	Planning Issue	22.10.20	RS
REV	AMENDMENT	DATE	CHNO

Loft Conversion

CLIENT	Gurdial Singh Johal
PROJECT	1 Bomer Close Sison (Middlesex) UB7 0UP
DRAWING TITLE	Proposed Loft Conversion Existing & Proposed Elevations Sheet 2

SCALE	DRAWN BY	CHECKED	DATE
1:50 @ A1	RS	RS	22.10.20
1:100 @ A3			
DRAWING NUMBER	2020 - 97- 02	REVISION	A

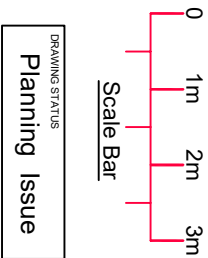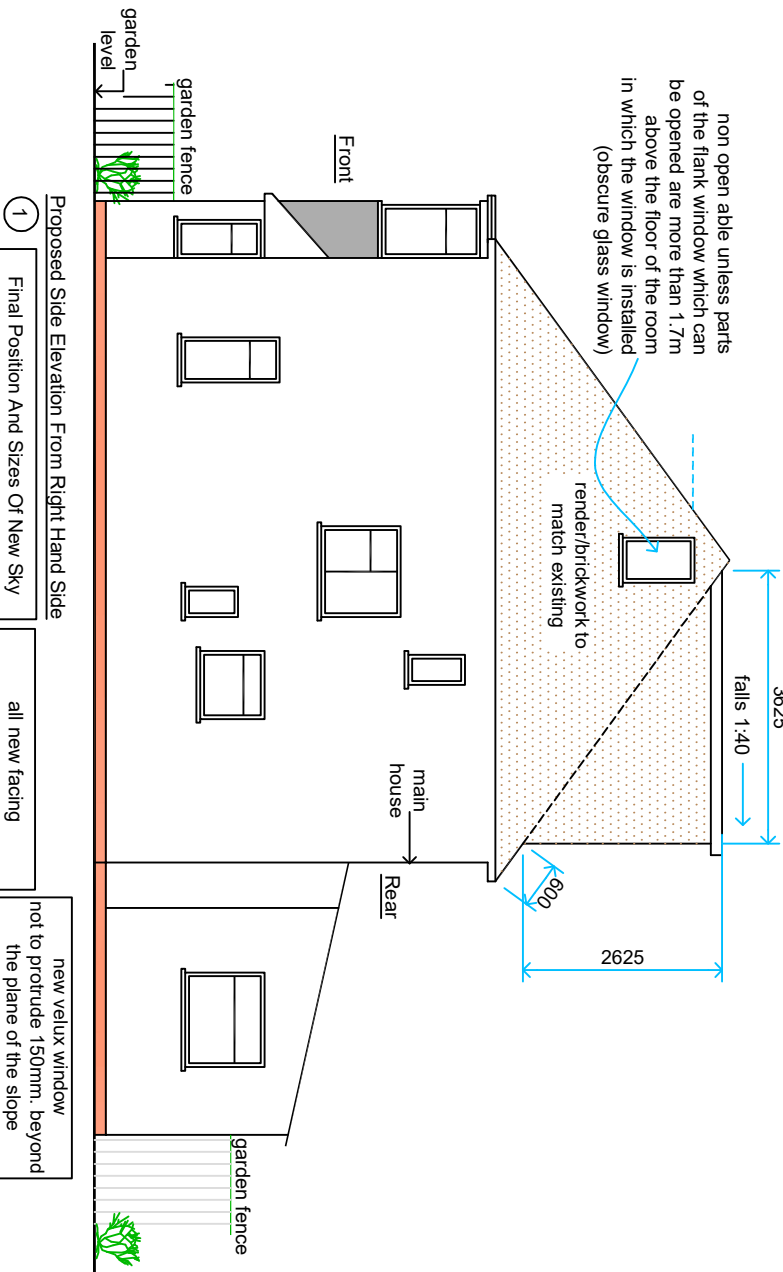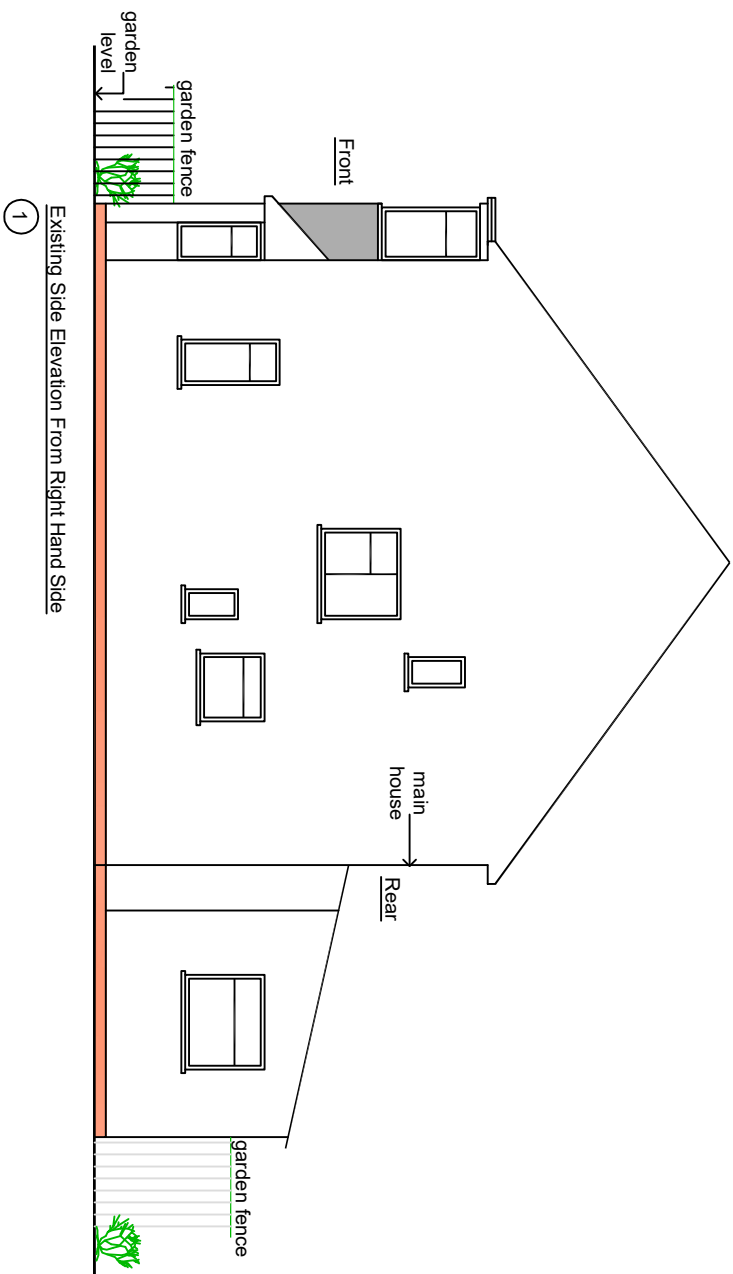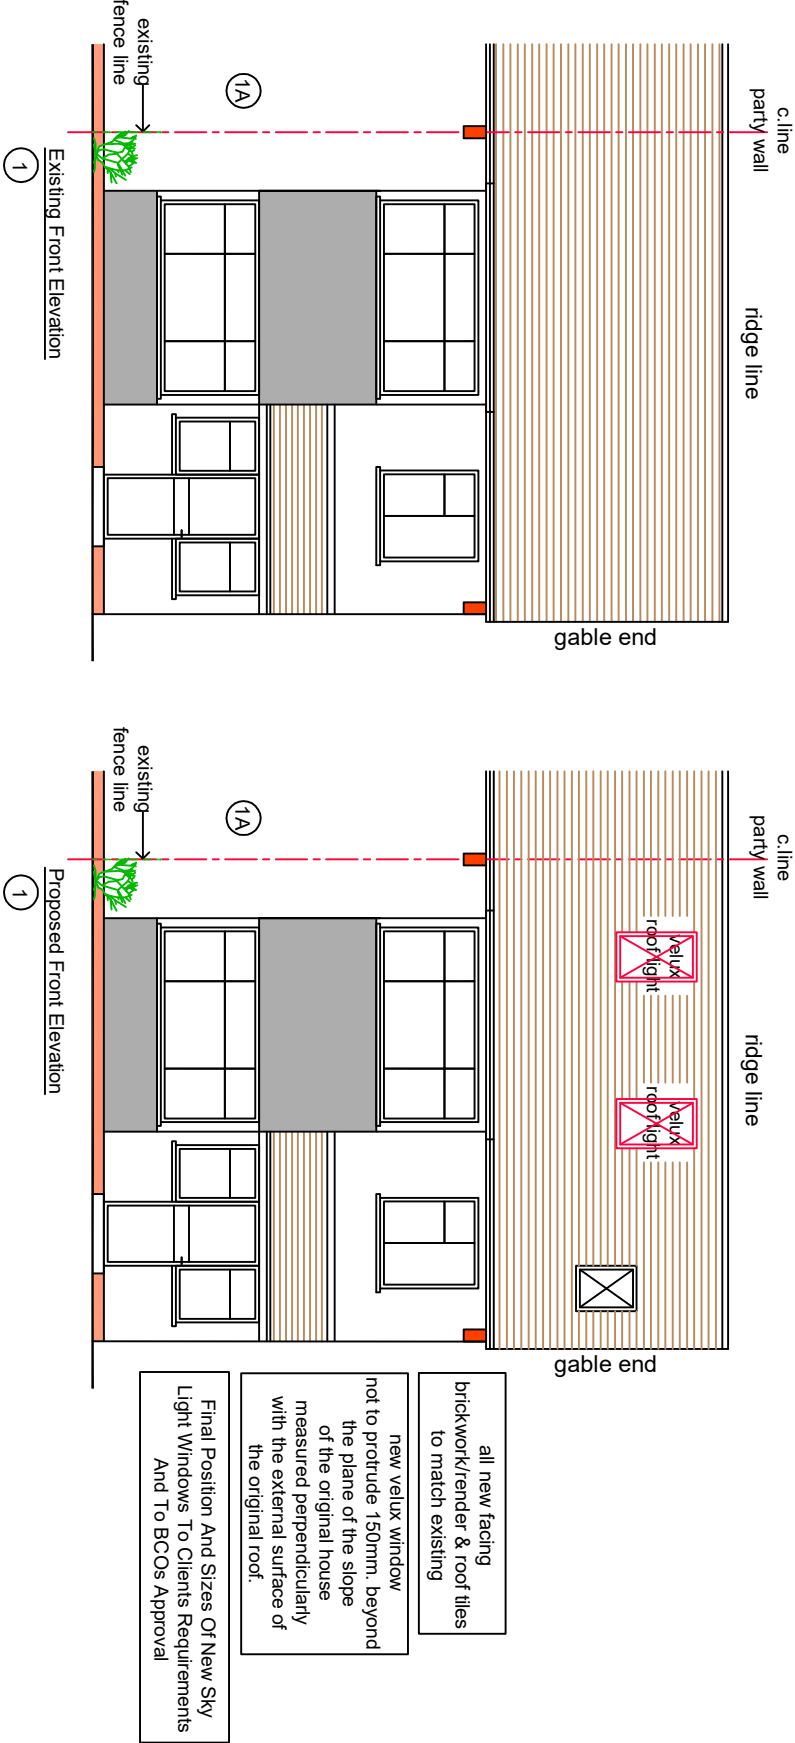

DRAWING STATUS

Planning Issue