

NOTES

CONTRACTORS MUST VERIFY ALL DIMENSIONS ON SITE BEFORE
COMMENCING ANY WORK ON SHOP DRAWINGS

DO NOT SCALE FROM THIS DRAWING

RS ATTRA COPYRIGHT

Notes:

- Do not scale this drawing

2. All dimensions to be verified on site and any discrepancy reported to the client

3. This drawing to be read in conjunction with all relevant drawings

owners to serve party wall act notice on owners of adjacent property and obtain written agreement, prior to commencement of any works

client/builder to obtain all planning permission approvals from the relevant authority, commencement of building works prior to the planning & building control approvals is to client/builders own risk

all rainwater guttering, down pipes and drainage systems. All roof penetrations to be confirmed by architect and engineer. All roof penetrations not to encroach neighbors property

client/builder to liaise with local water board for any new works or within the public sewer or drain runs obtain approval from the local authority prior to commencement of any works

REV	AMENDMENT	DATE	CHNO
A	Planning Issue	22.10.20	RS


Soft Conversion

Gurdial Singh Johal

PROJECT
1 Bomber Close
Stipson (Middlesex)
UB7 0UP

DRAWING TITLE
Location Plan
Sheet 5

Crown Copyright. All rights reserved. Licence no. 100025568

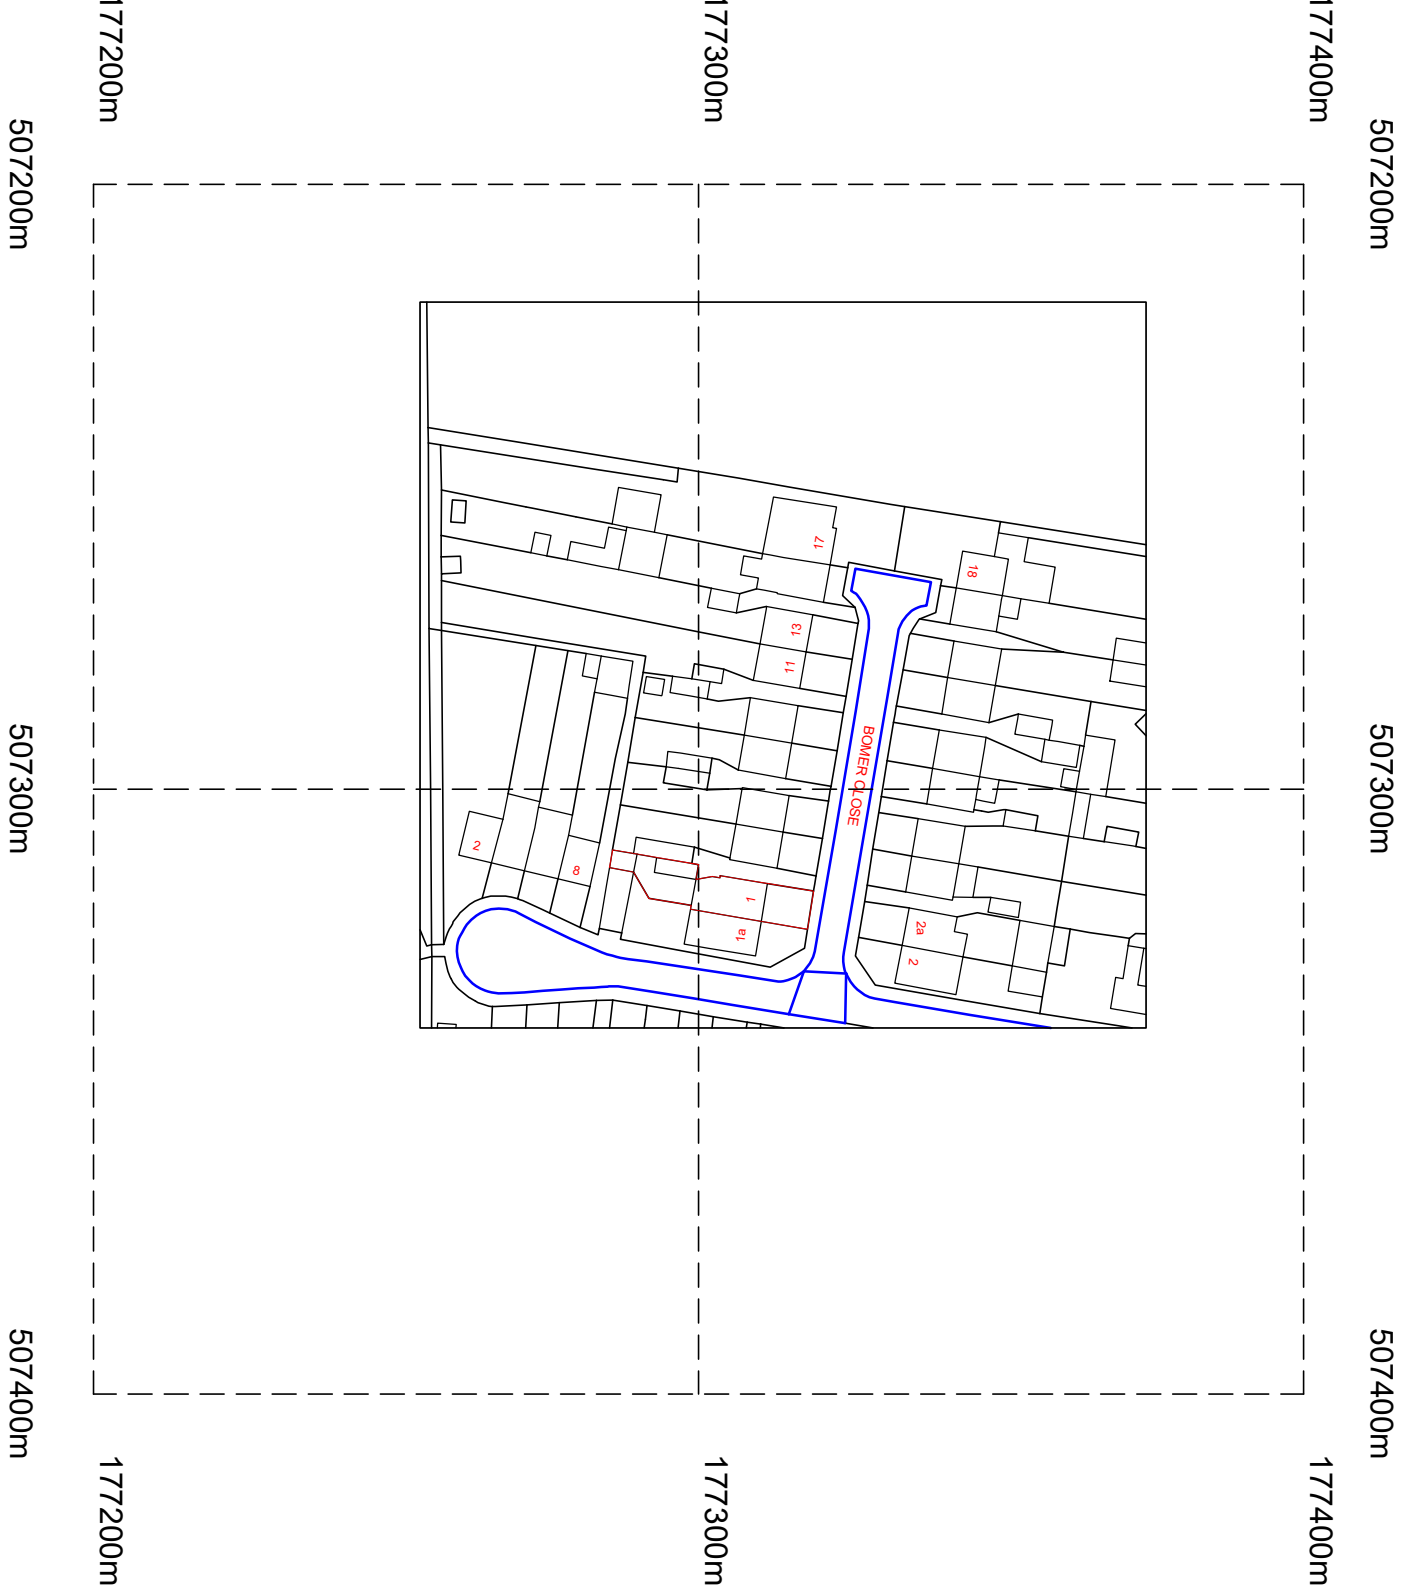

DRAWING STATUS

Planning Issue

SCALE	DRAWN BY	CHECKED	DATE
1:625 @ A1 1:1250 @ A3	RS	RS	22.10.20
DRAWING NUMBER			REVISION
20200 - 97-05			A